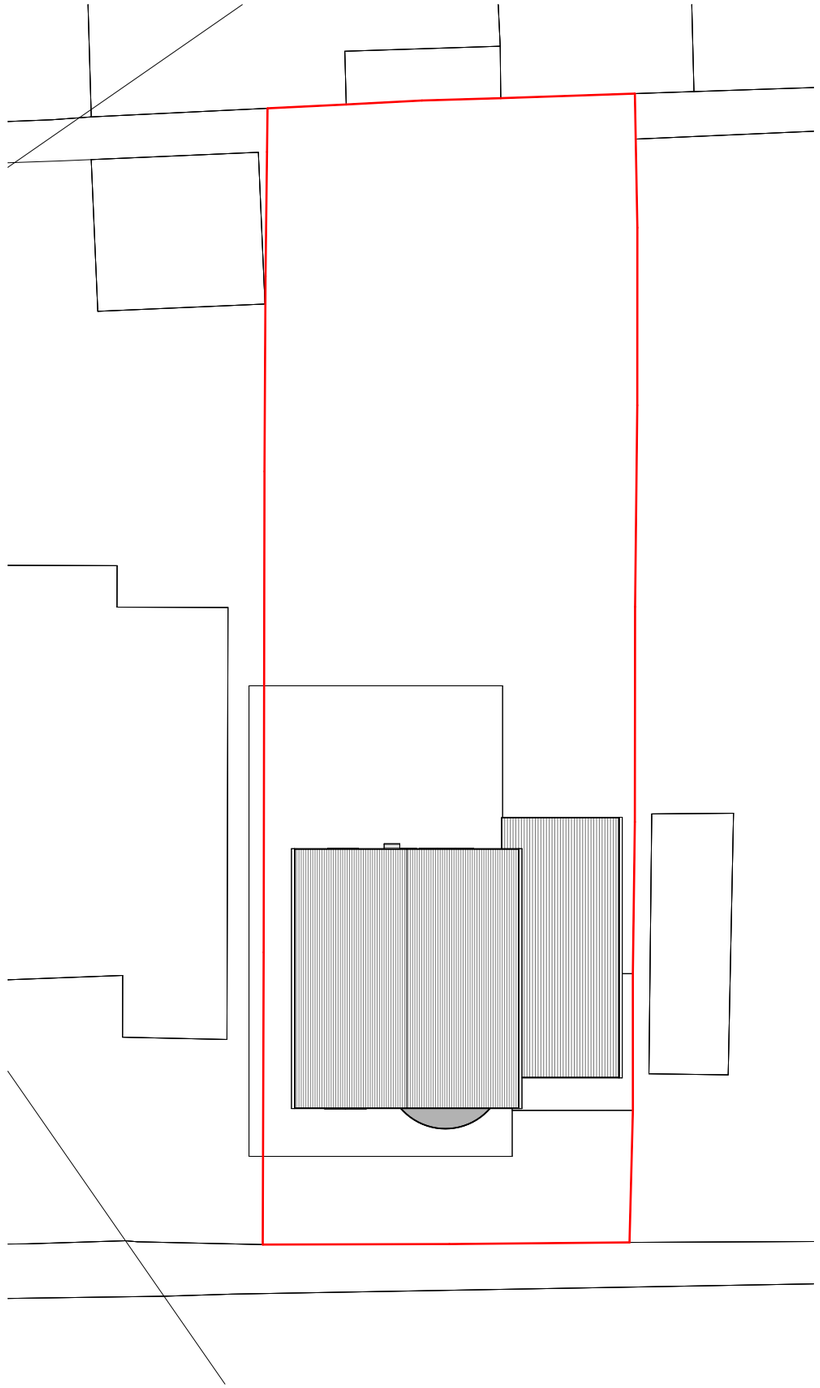

Site Plan

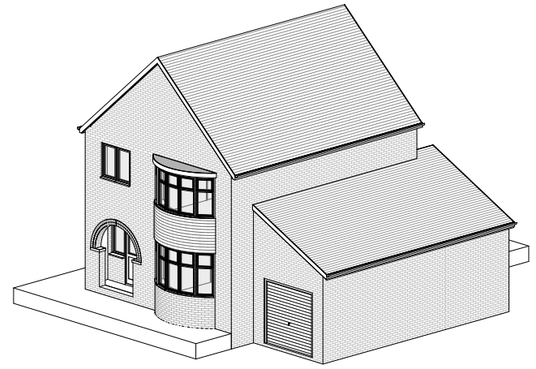

3D View 1

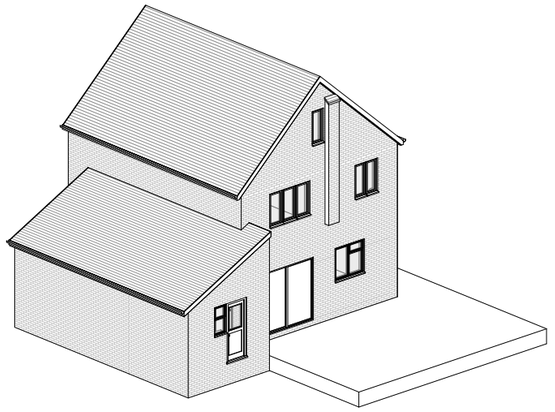

3D View 2

Fluent
ARCHITECTURAL DESIGN SERVICES
FLUENT
ARCHITECTURAL DESIGN SERVICES
Tel: 0800 043 8838
E-mail: info@fluent-ads.co.uk
Web: fluent-ads.co.uk

20 Gloucester Drive, Staines

Existing Site Plan and 3D Views

Scale @ A3	1 : 200
Date	05.05.2022
Drawn by	MV
Drawing number	P.100
Project number	FLU.1824
Rev	

Key:
Existing · Proposed · SVP · Boundary line
Existing drainage · Proposed drainage · Overhead

0 4 8 12 16 20
GRAPHIC SCALE: 1:200

No.	Description	Date