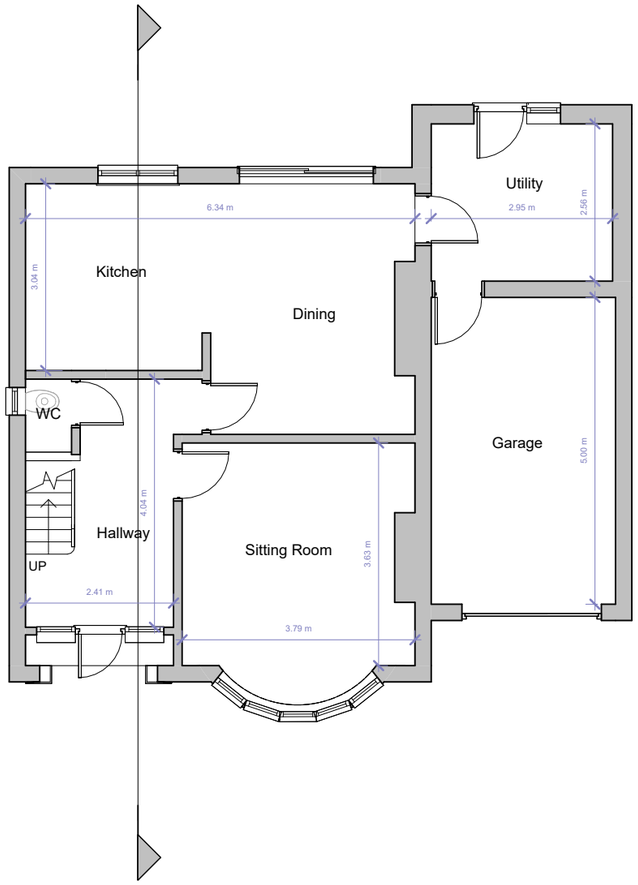

Ground Floor

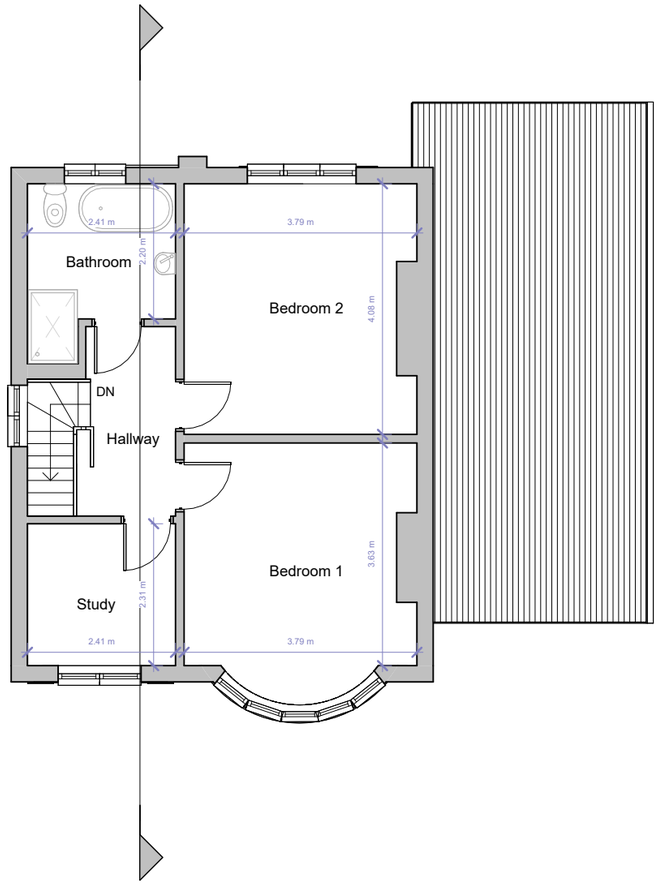

First Floor

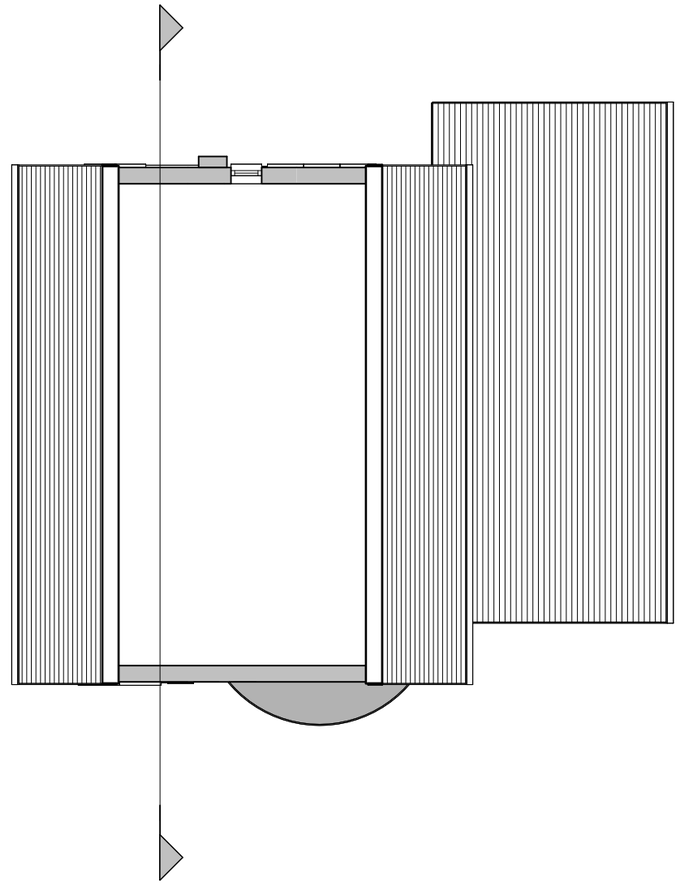

Second floor

Fluent
ARCHITECTURAL DESIGN SERVICES
FLUENT
ARCHITECTURAL DESIGN SERVICES
Tel: 0800 043 8838
E-mail: info@fluent-ads.co.uk
Web: fluent-ads.co.uk

20 Gloucester Drive, Staines

Existing Floor Plans

Scale @ A3	1 : 100
Date	05.05.2022
Drawn by	MV
Drawing number	P.200
Project number	FLU.1824
Rev	

Key:
Existing · Proposed · SVP · Boundary line
Existing drainage · Proposed drainage · Overhead

0 1 2 3 4 5 10
GRAPHIC SCALE: 1:100

No.	Description	Date