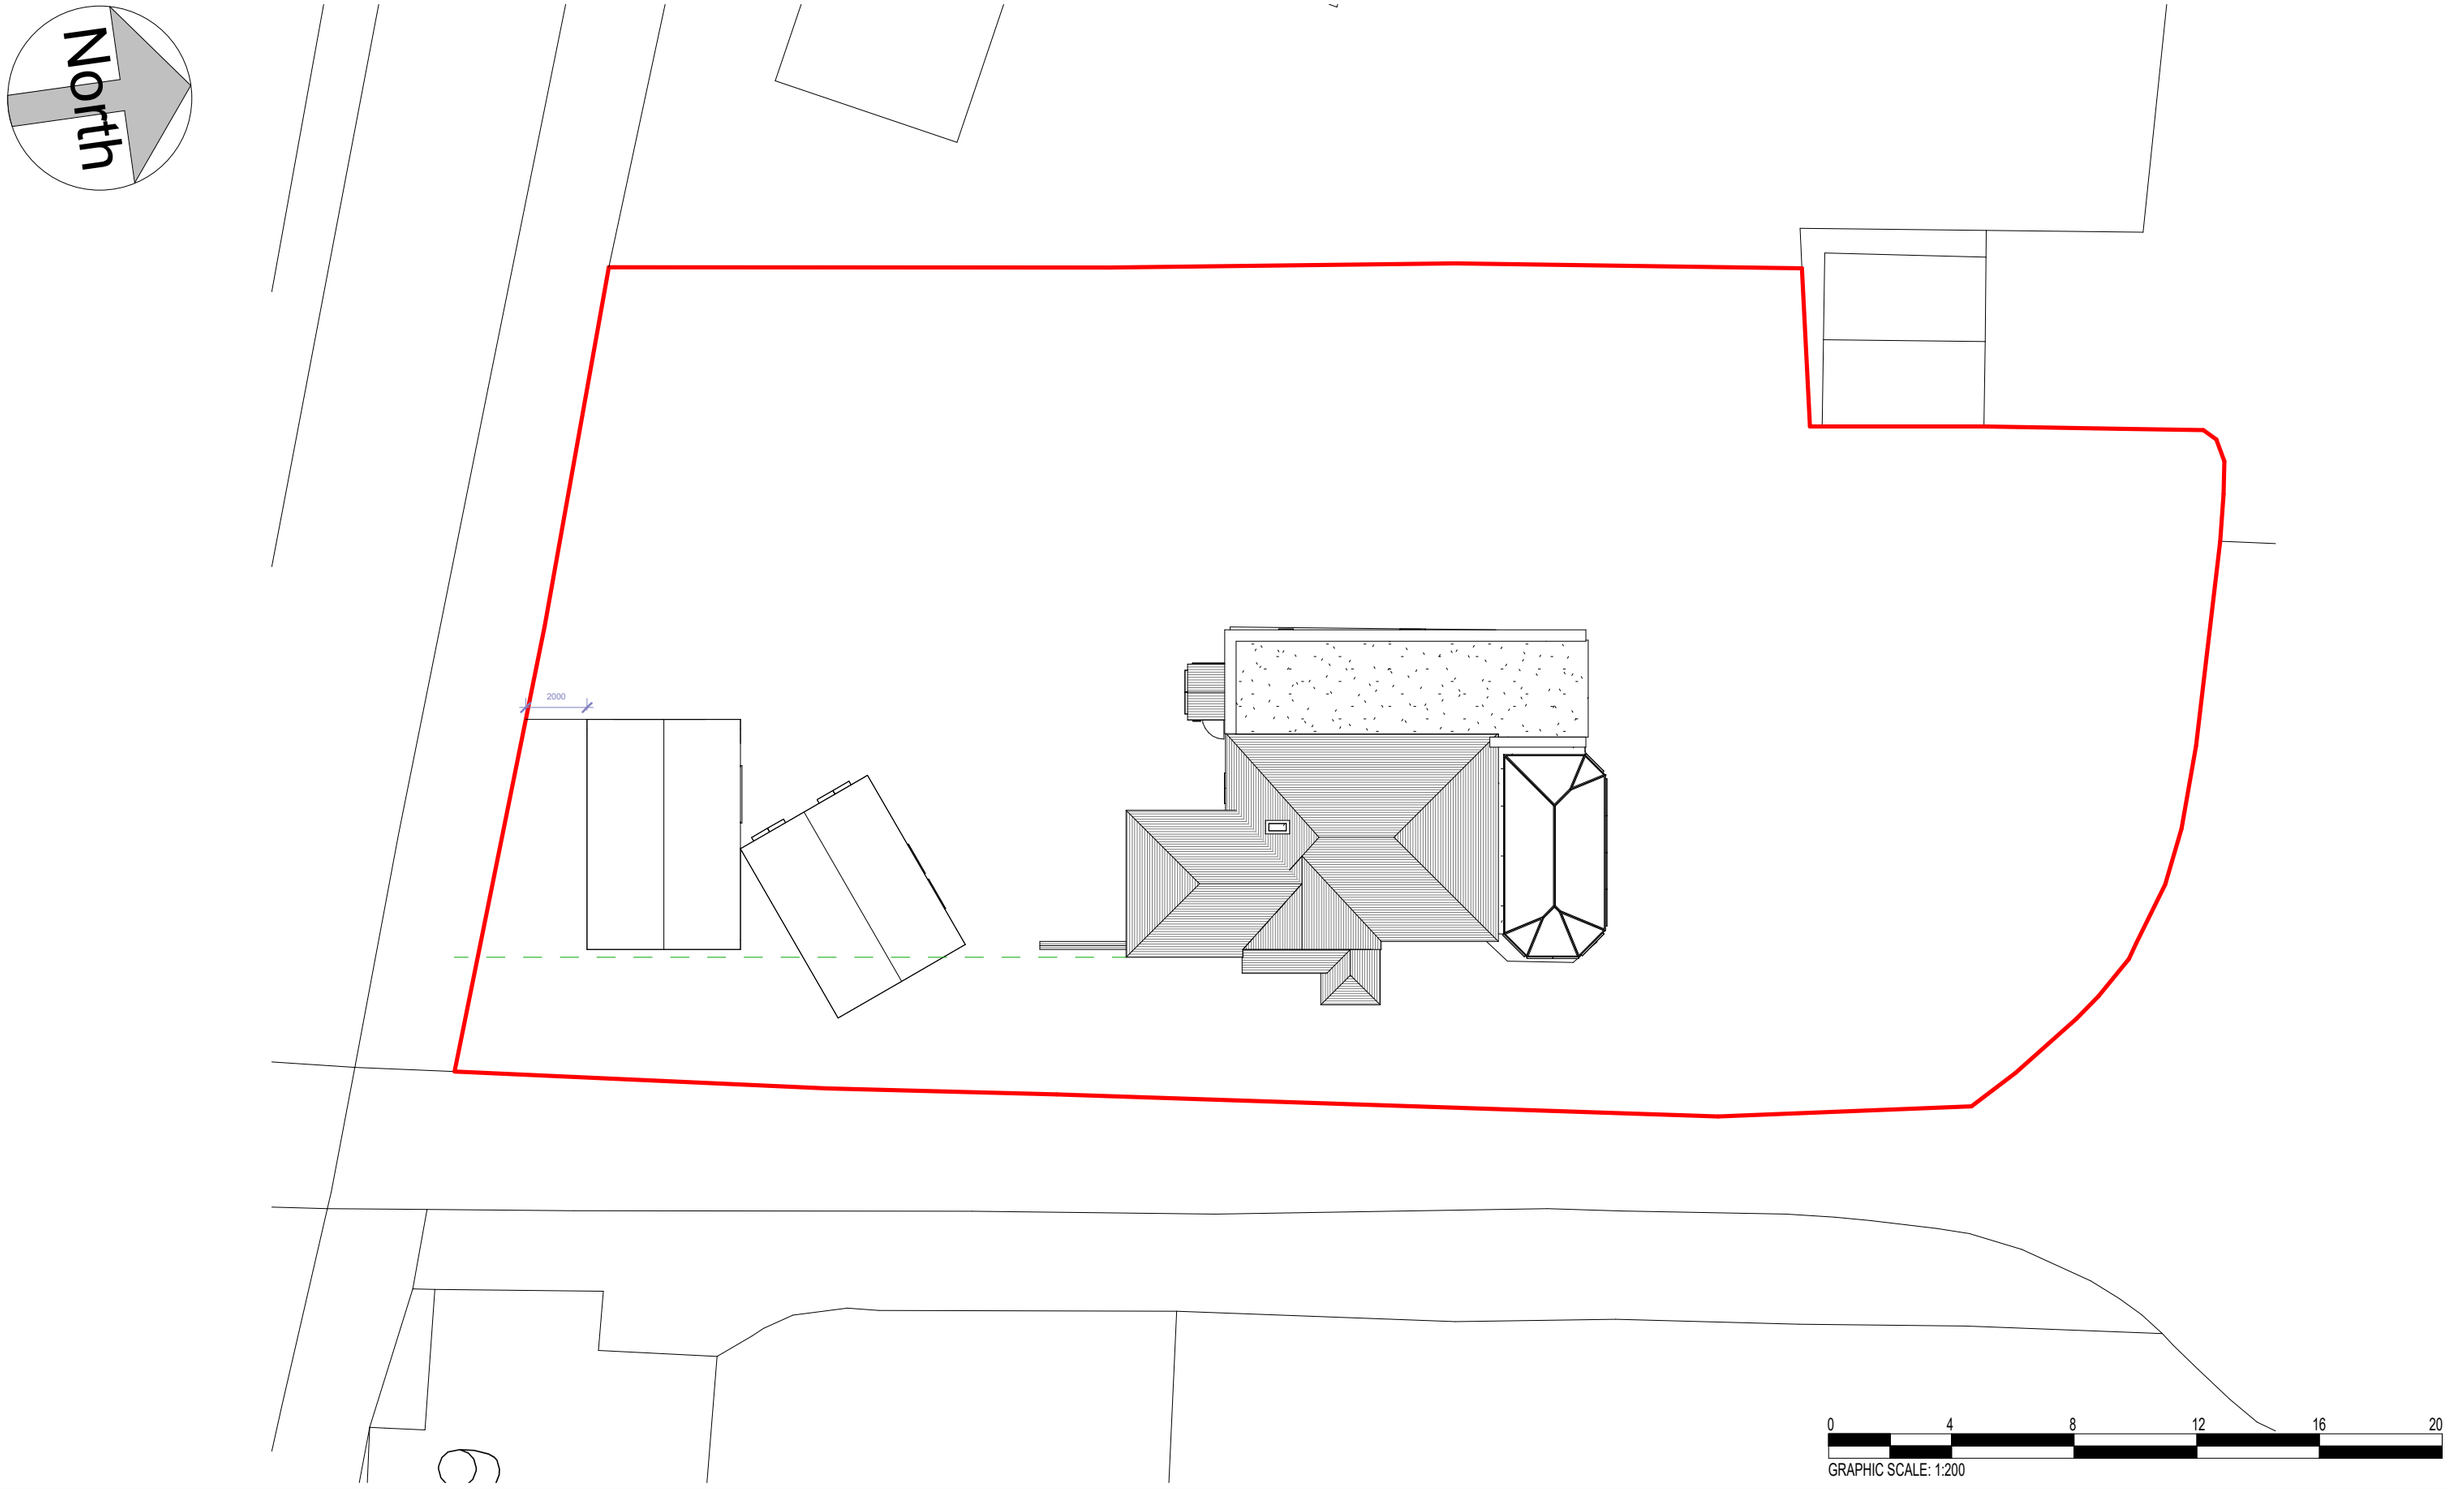

Fluent
ARCHITECTURAL DESIGN SERVICES
FLUENT
ARCHITECTURAL DESIGN SERVICES
Tel: 0800 043 8838
E-mail: info@fluent-ads.co.uk
Web: fluent-ads.co.uk

61 Horton Road, Datchet

Existing Site Plan

Scale @ A3
1 : 200

Date
07/08/2021

Drawn by
N.Millin

Drawing number
FLU.1625.02

Rev
A

No.	Description	Date