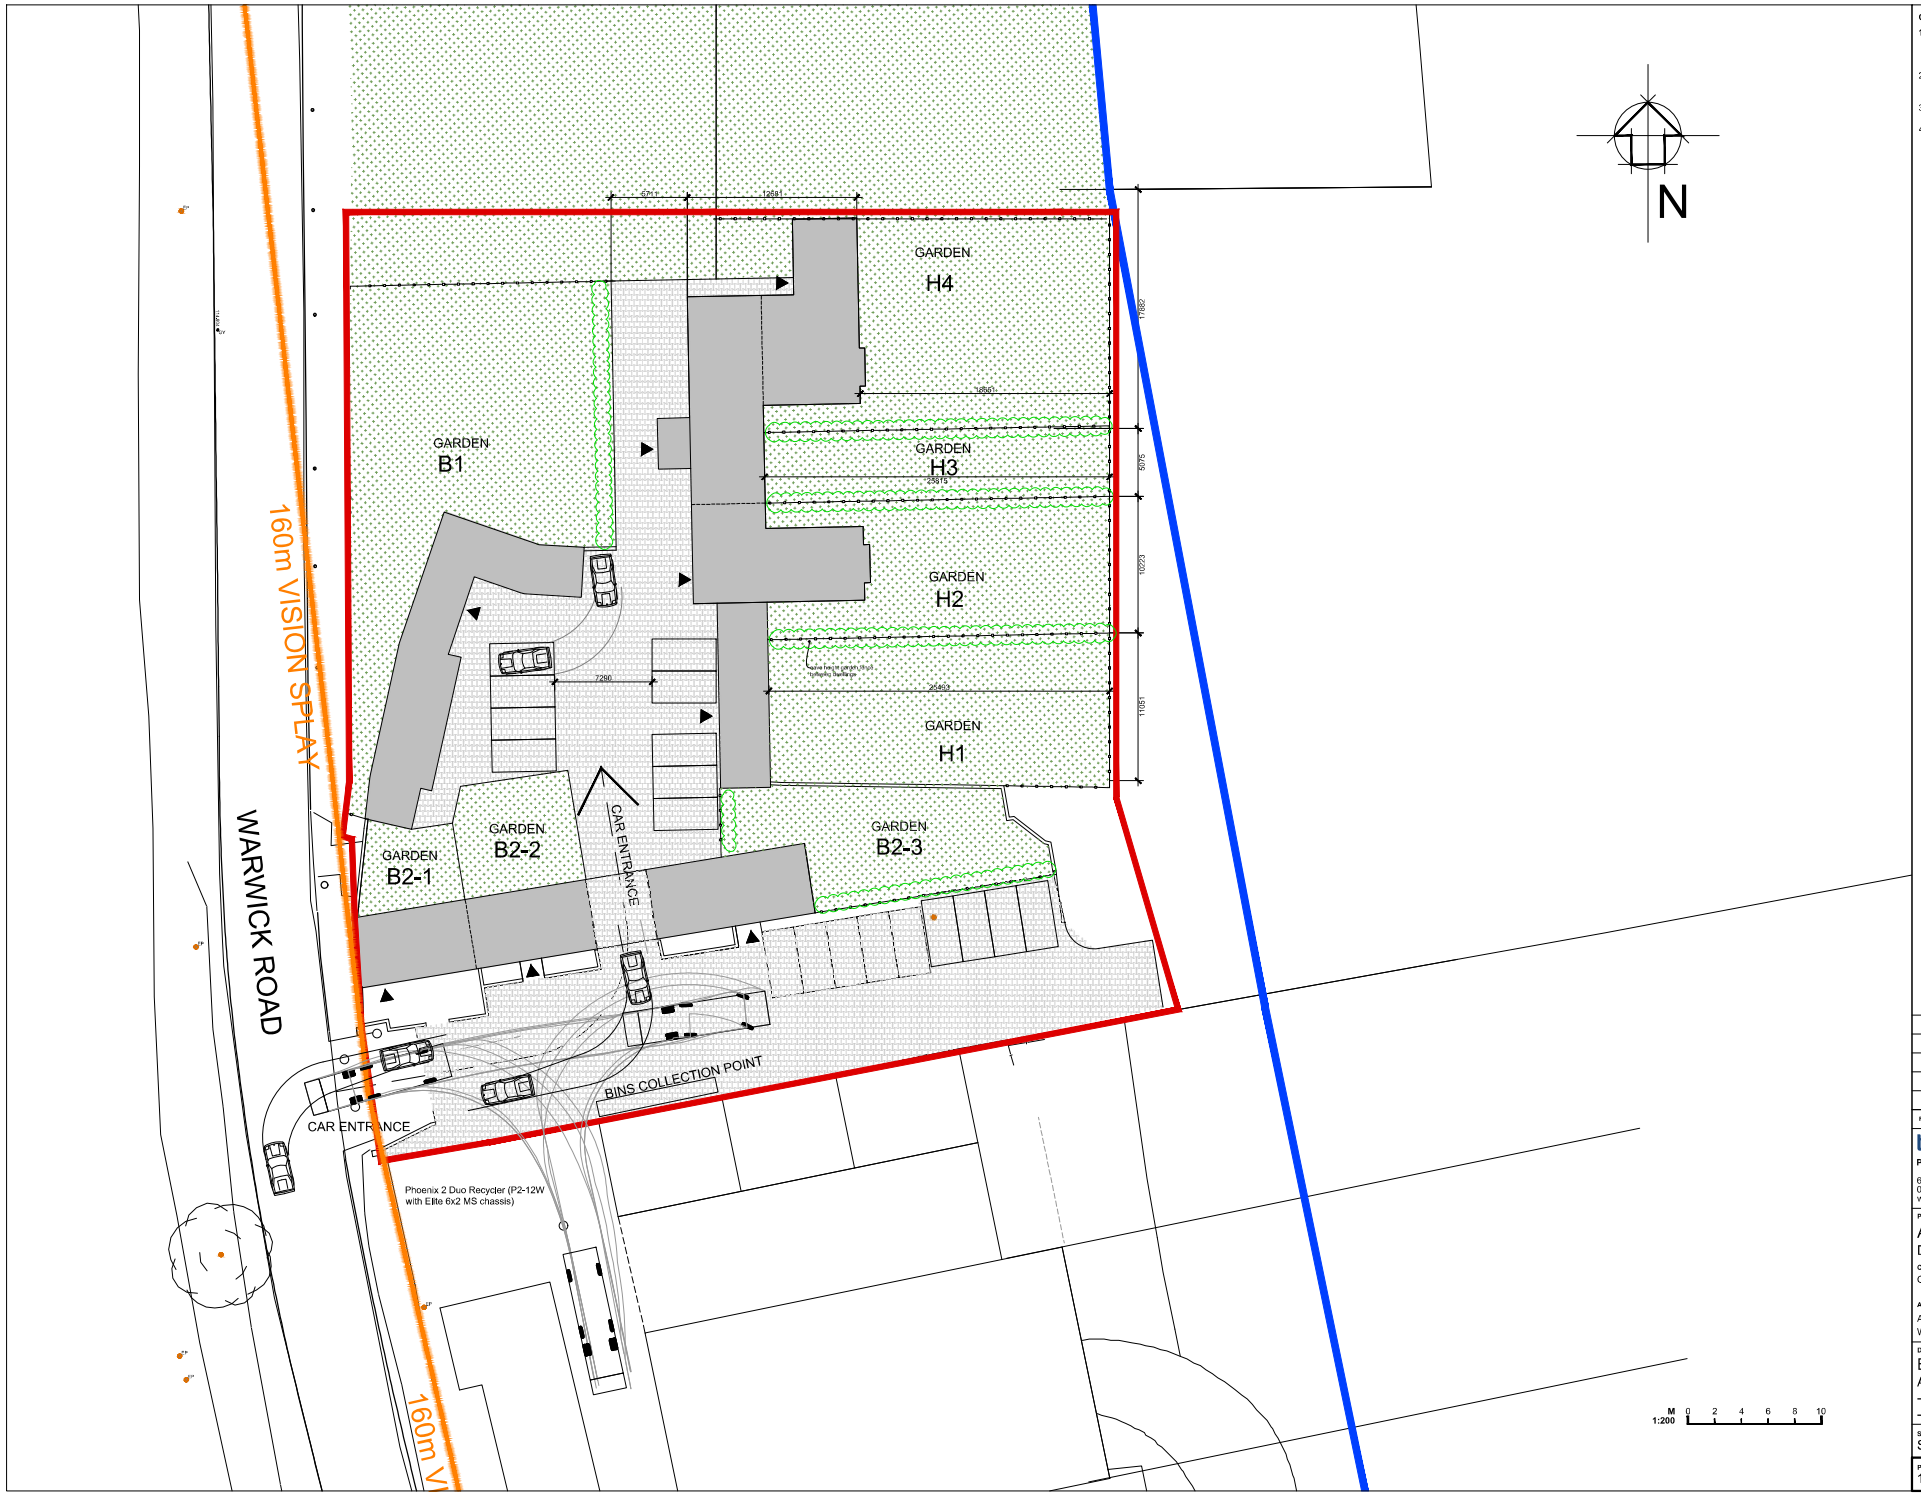

GENERAL NOTES

1. For the purpose of design development and construction this drawing must not be scaled and only written or calculated dimensions used.
2. Any errors or divergences should be referred to the originator.
3. All dimensions to be checked on site.
4. All drawings are to be read in conjunction with the relevant consultants drawings, schedules, and specifications.

REV.	DATE	ISSUE DESCRIPTION	CHECKED	APPROVED
D	21/01/22	gate removed	KHK	AT
C	09/04/21	amendments to heritage officer comments dated 30/03/21	KHK	AT
B	22/03/21	planning officer discrepancies amended	KHK	AT
A	16/03/21	tree survey overlaid	KHK	AT
–	13/11/20	PLANNING APPLICATION	KHK	AT

tyler parkes
Planning and Architecture.
66 Stratford Road, Shirley, Solihull B90 3LP
0121 744 5511
www.tyler-parkes.co.uk

PROJECT
ARBOUR TREE FARM
DEVELOPMENT

CLIENT
CERI KING

ADDRESS
Arbour Tree Farm
Warwick Rd, Chadwick End, B93 0BE

DRAWING NAME
BLOCK PLAN
AS PROPOSED
-
-

STATUS	SCALE	SHEET
STAGE 1	1:200	@A1
PROJECT NO. 18081	DRAWING NO. (10)M-401	REVISION D