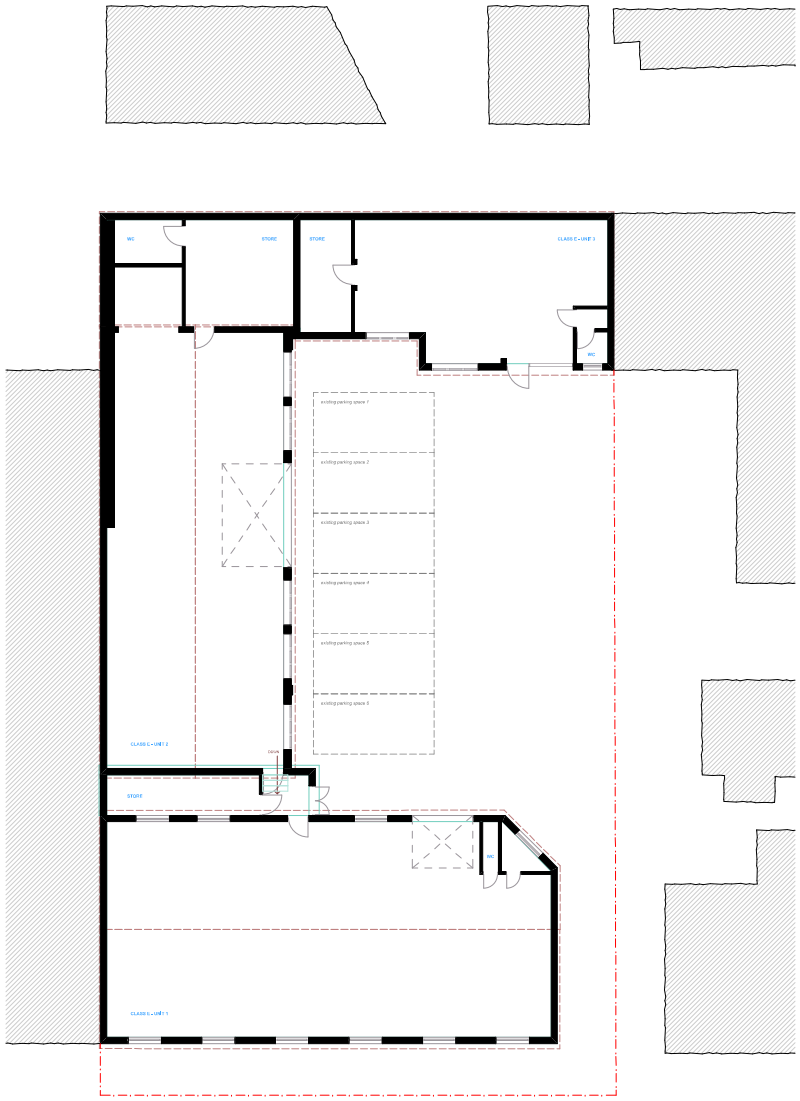

EXISTING GROUND FLOOR PLAN - SCALE 1:100 @ A1

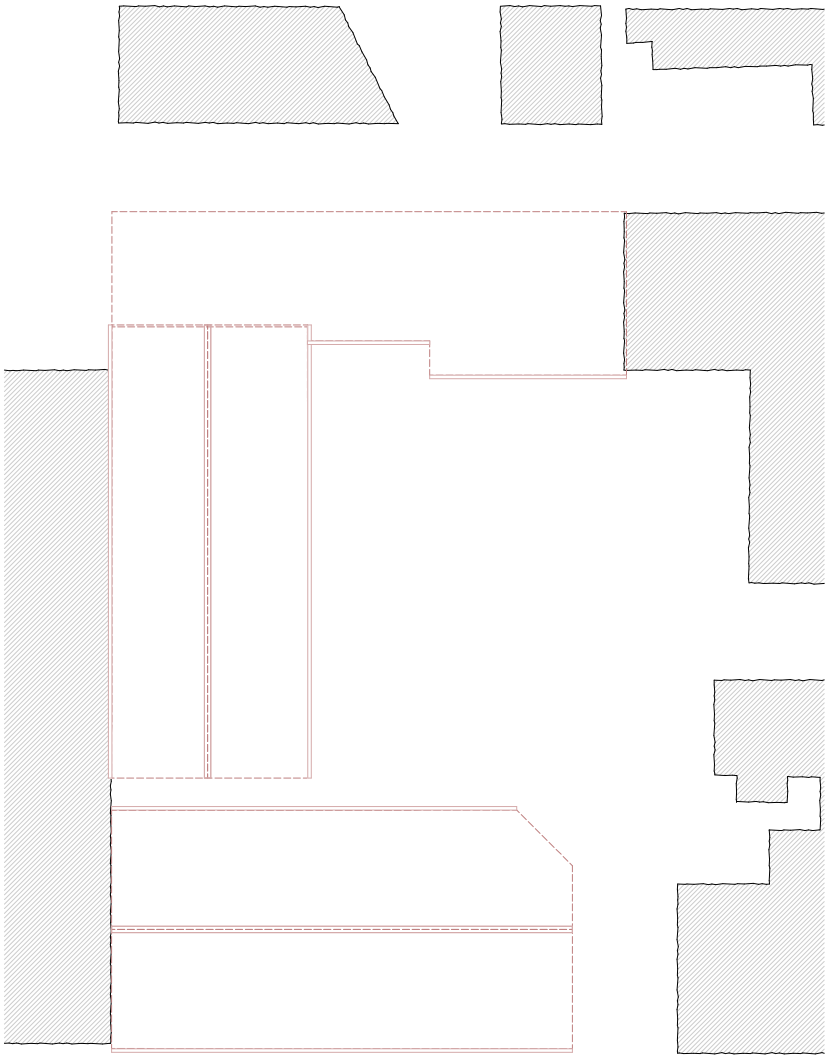

EXISTING ROOF PLAN - SCALE 1:100 @ A1

NORTH FOR LOCATION AND SITE PLANS

NORTH FOR FLOOR PLANS

REVISIONS

SCALE BAR IN METERS FOR THE 1:100 FLOOR PLANS & ELEVATIONS

0 1 2 3 4 5

© This drawing and the works depicted within are the copyright of Plan My Property and may not be reproduced or amended except by written permission of Plan My Property and for use on this site only.

Before commencement of the works, the contractor must check and verify all buildings and site dimensions and levels, all relevant sewer outfalls, invert levels and connection points.

This drawing must be read in conjunction with and checked against all structural, specialist and detail, layout and engineering drawings.

The contractor must satisfy himself with the advisory of the site investigation information and should ensure that adequate foundations appropriate to the ground conditions are used for any part of the works.

This drawing should not be copied upon to give information on ground conditions and foundations.

The Contractor is to carry out the work to complaince with the Building Regulations, relevant current British Standards.

DRAWING INFORMATION

project stage

Full Planning Permission

property address

74 Victoria Street
Irthlingborough
Northamptonshire
NN9 5RG

date:

April 2022

drawing number:

74VS:FPP01/02

PROVISIONAL

Plan My Property

phone
07859 056 819

web
www.planmyproperty.co.uk