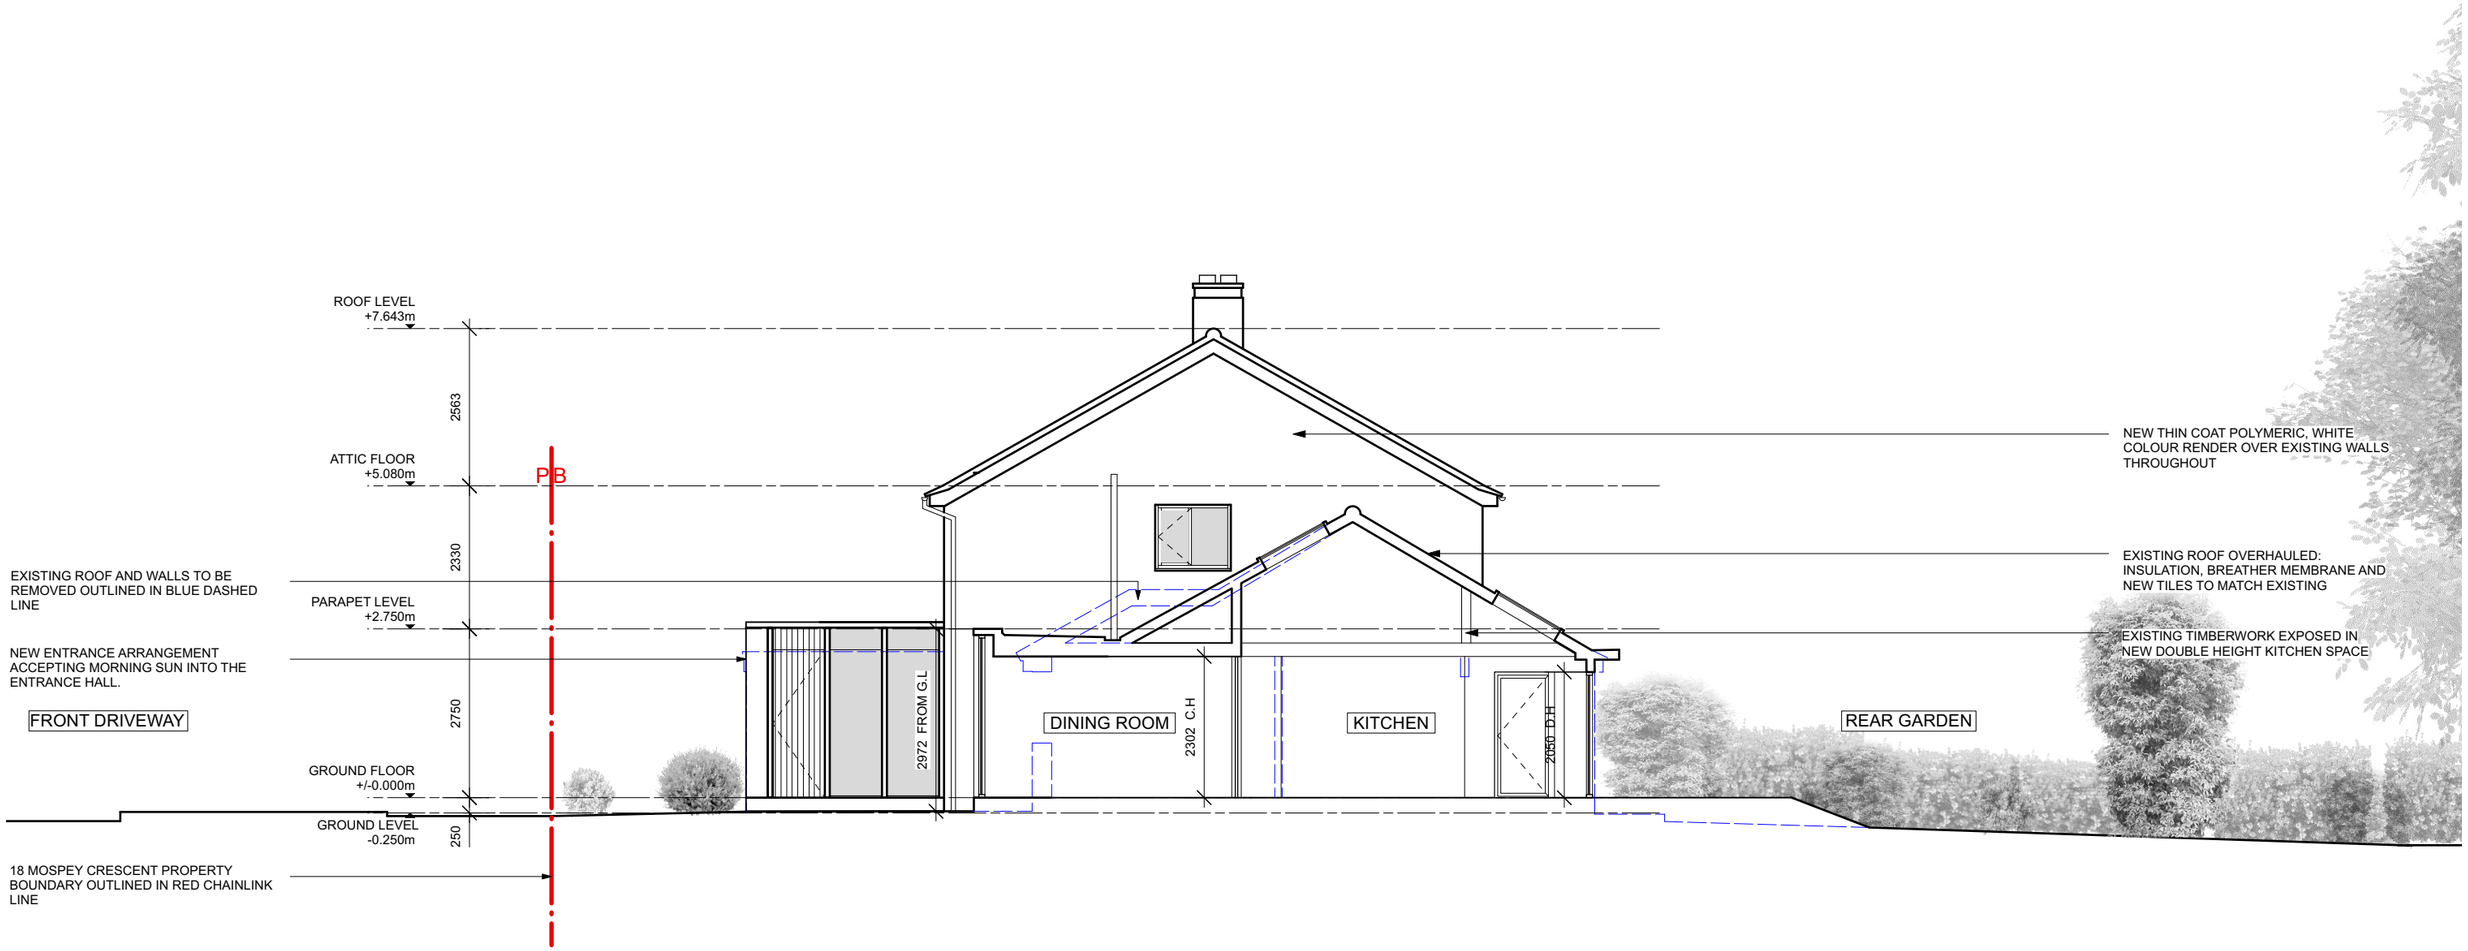

10m 5m 0

MALONE ARCHITECTURE
YOUR SPACE REIMAGINED

Proposed Section A

PLANNING

18 Mospey Crescent, Epsom KT17 4NA

Scale	Date
1:100 at A3	January 2022

Drawing Number
2117-021