This map is reproduced from Ordnance Survey Material with the permission of Ordnance Survey on behalf of the Controller of Her Majesty's Stationery Office. © Crown Copyright. Unauthorised reproduction infringes Crown Copyright and may lead to prosecution or civil proceedings. All rights reserved. London Legacy Development Corporation, 100040002 (2011)

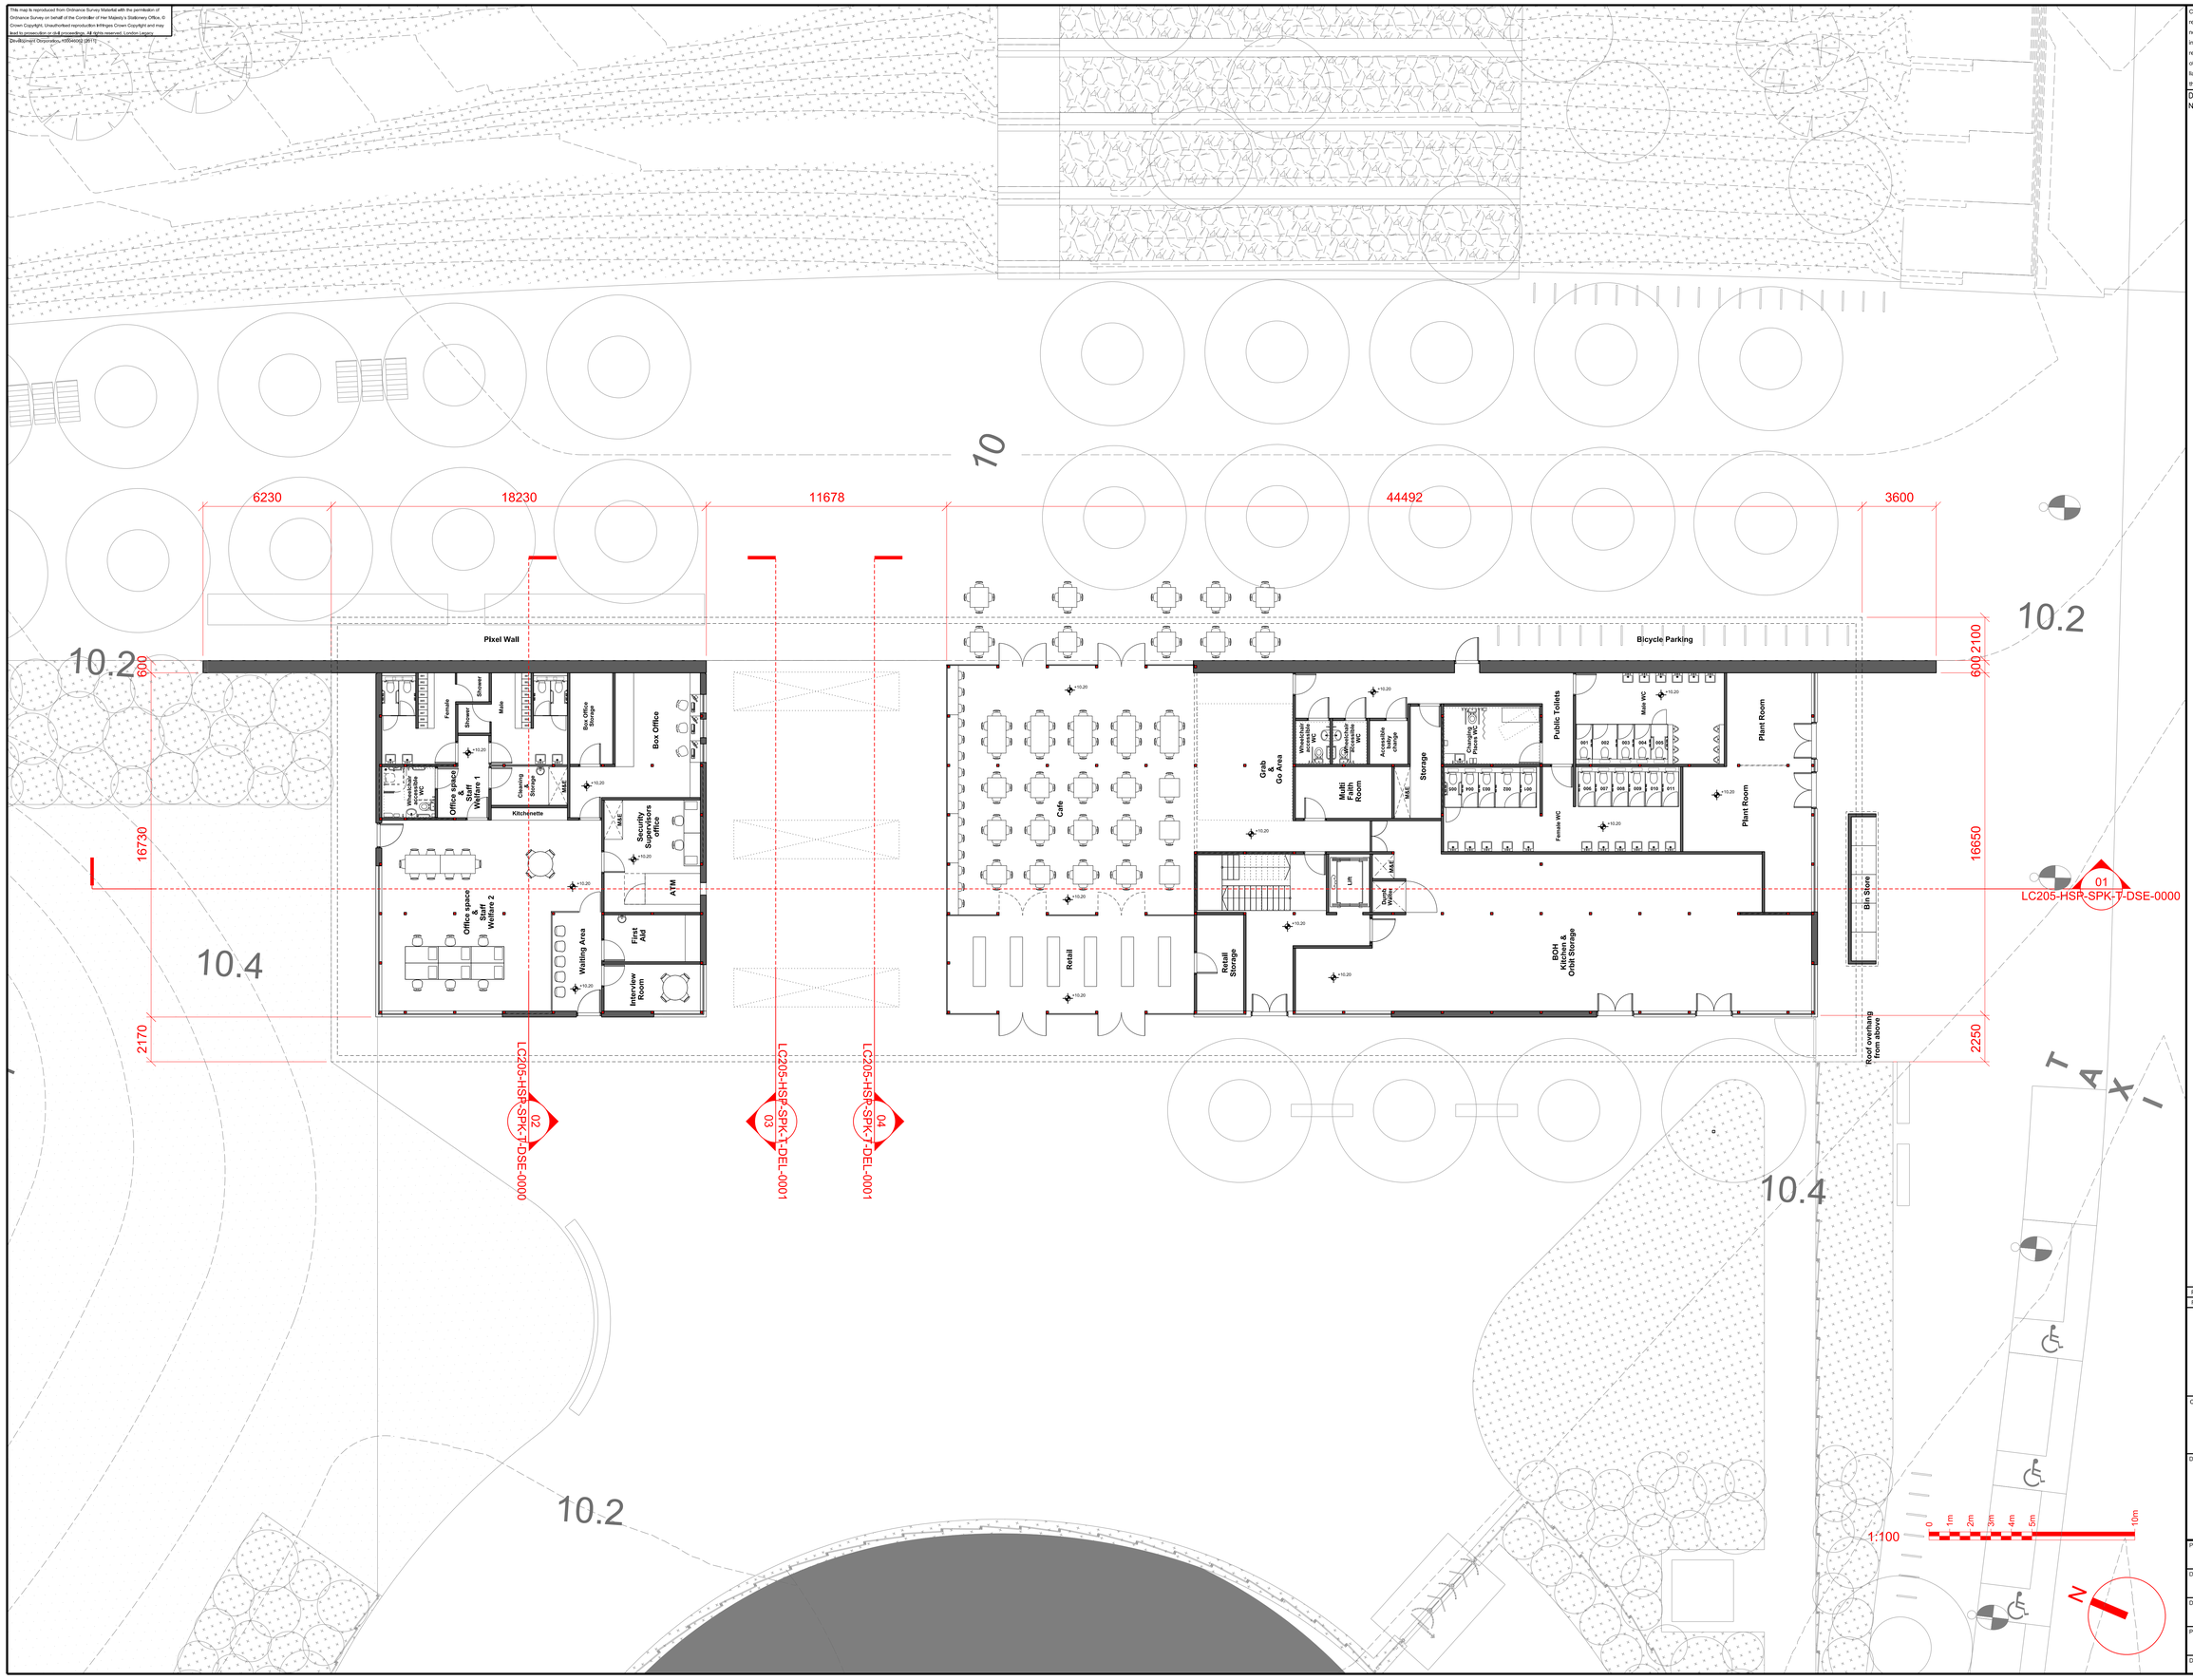

Copyright: London Legacy Development Corporation ("LLDC"), 2012. All rights reserved. Except as permitted by the Copyright, Design and Patents Act 1988, no part of this document may be reproduced, stored, transmitted or distributed in any form or by any means, whether electronic, mechanical, by photocopy, recording or otherwise, without prior permission of a director. Except where otherwise expressly agreed in writing, the LLDC shall have no responsibility or liability for any loss (direct, consequential or otherwise) which may arise from the reliance on or use of this document or the information contained in it.

Do not scale this drawing.
Notes:

Rev	Description	Drawn	Chk'd	Date
P01	Planning for Approval	BZ	SF	13/07/12

Creator
Prepared by
James Corner Field Operations
On behalf of the LLDC

Drawing Title
South Park Hub
Ground Floor Plan

Project Title
South Park Landscape + Hub

Drawn	Checked	Approved
BZ	SF	JC

Date	Scale	Size
13.07.2012	1:100	A0

Purpose of Drawing	Suitability
Planning for Approval	-

Drawing No.	Sheet.	Rev.
LC205-HSP-SPK-T-DGA-0000		P01

PLOT TIME: $PLOTTIME
PLOT DATE: $PLOTDATE
FILENAME: $FILENAME