front elevation

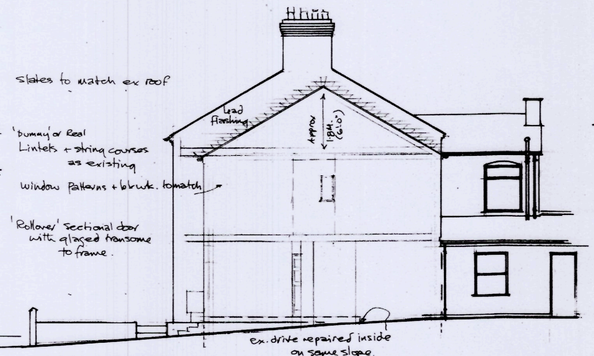

side elevation / section

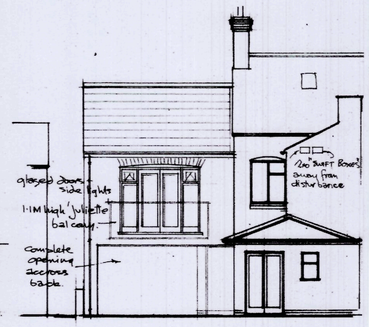

rear elevation

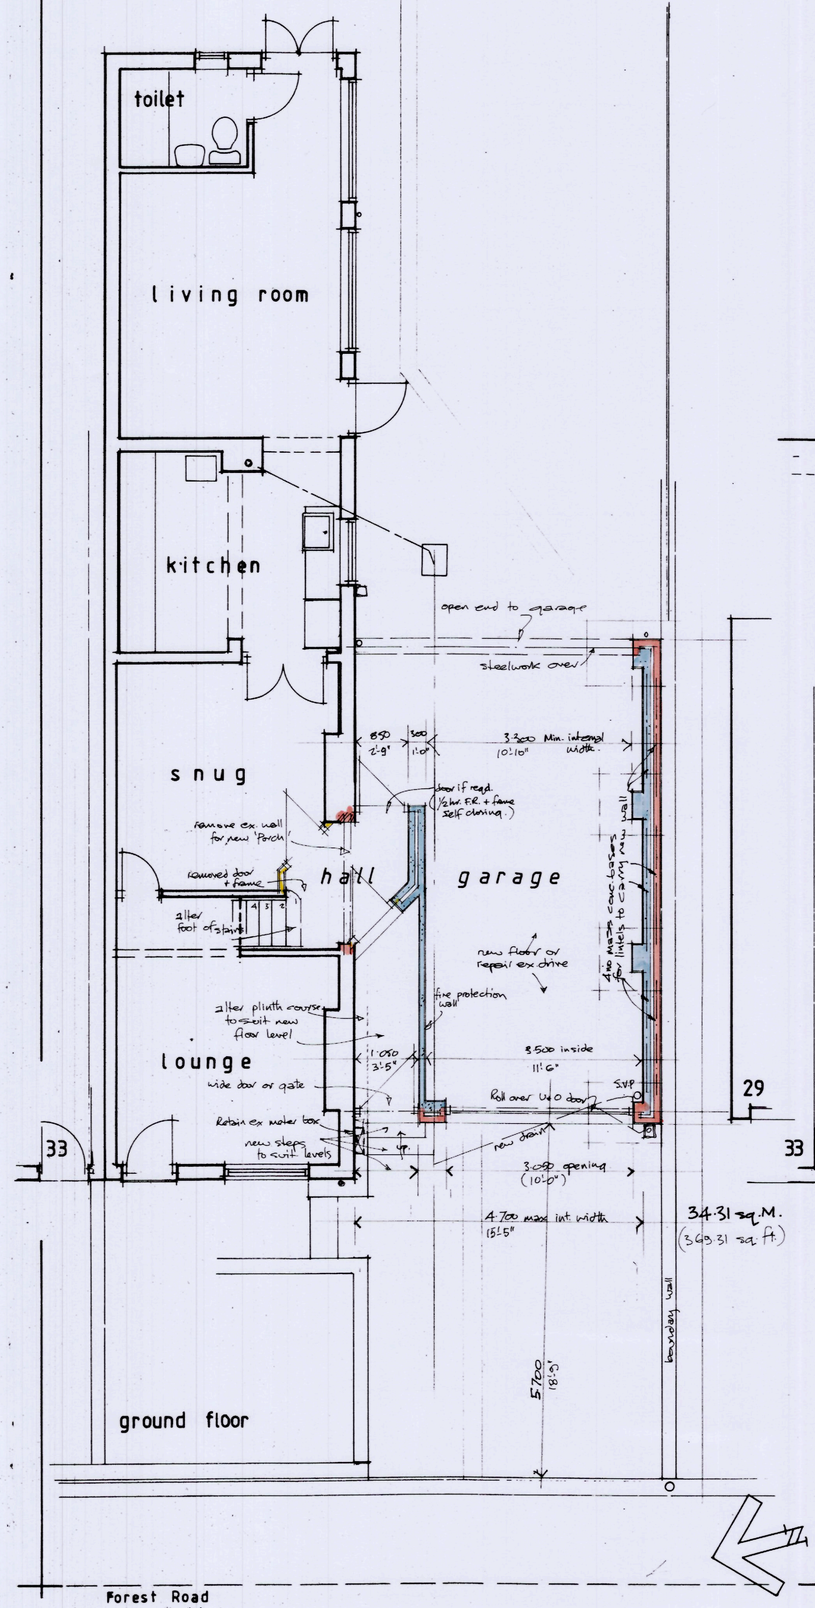

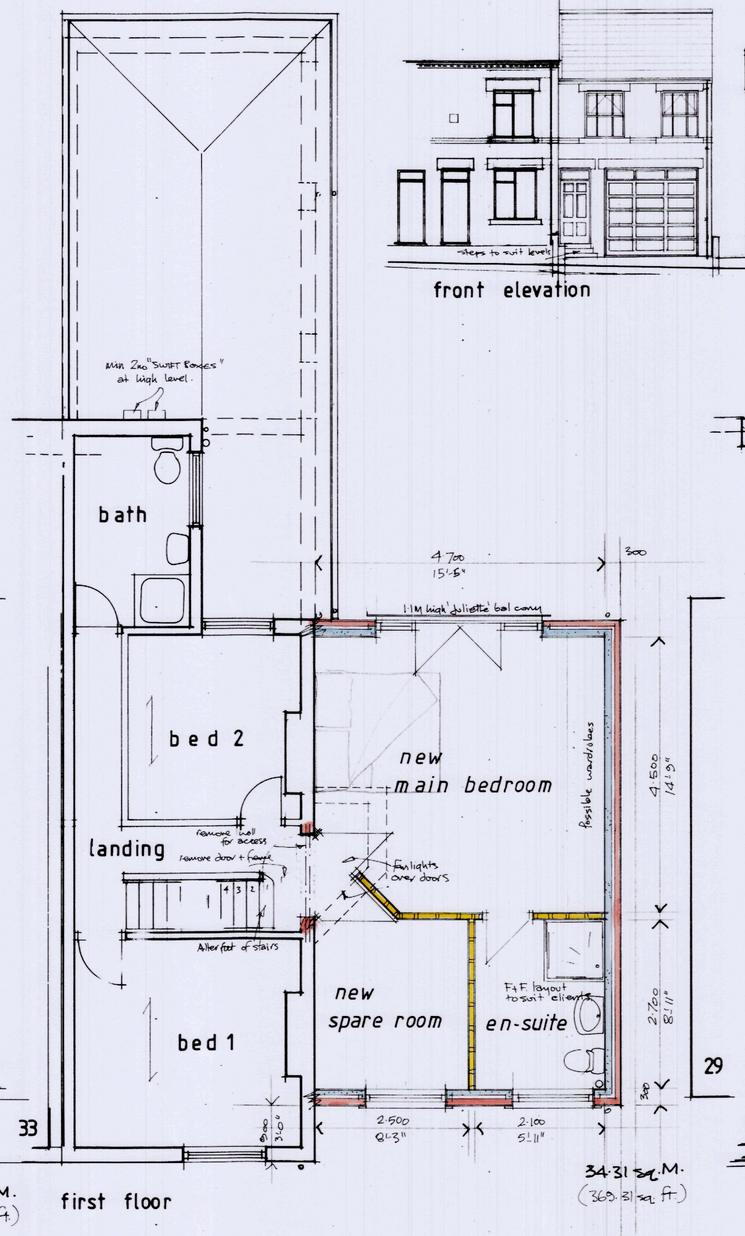

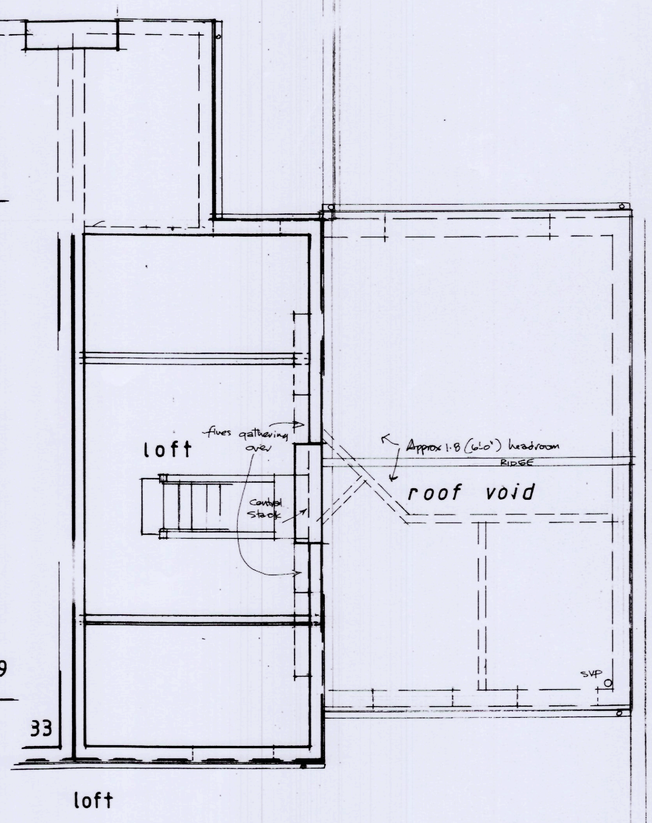

loft

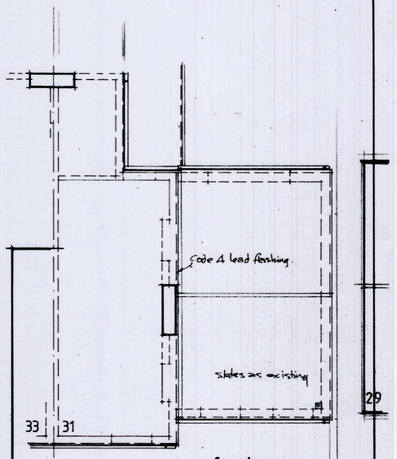

roof plan 1:100

2B "SWIFT Boxes" shown 12/04/2022.
2A Roof Plan shown 6/1/2022.

GRAHAM HARRIS PARTNERSHIP Ltd.
ARCHITECTURAL SERVICES
11 RIDGEWAY LITTLETHORPE
LEICESTERSHIRE LE19 2JJ
TELEPHONE 0116 2752275
E Mail gra.h@btinternet.com

Proposed Alterations and Extensions to Property

31 Forest Road
HUNCOTE
Leicestershire
LE9 3BH

For Mr & Mrs T. Blackwell

68.62 Sq.M.
(738.62 Sq.Ft.)

Drawing No: 6392 / TTB / 2 B	Scale: 1 : 50
Drawn By: G. W. H.	Date: 9 / 12 / 2021