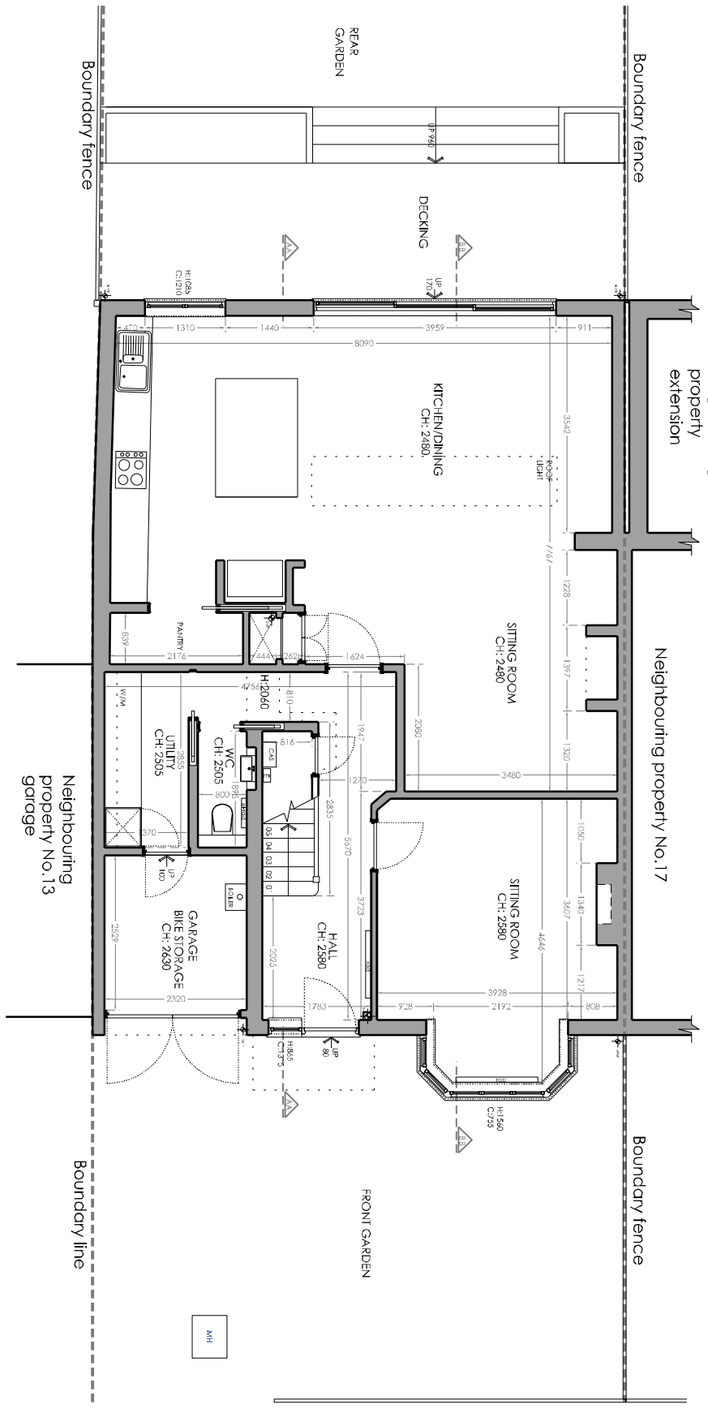

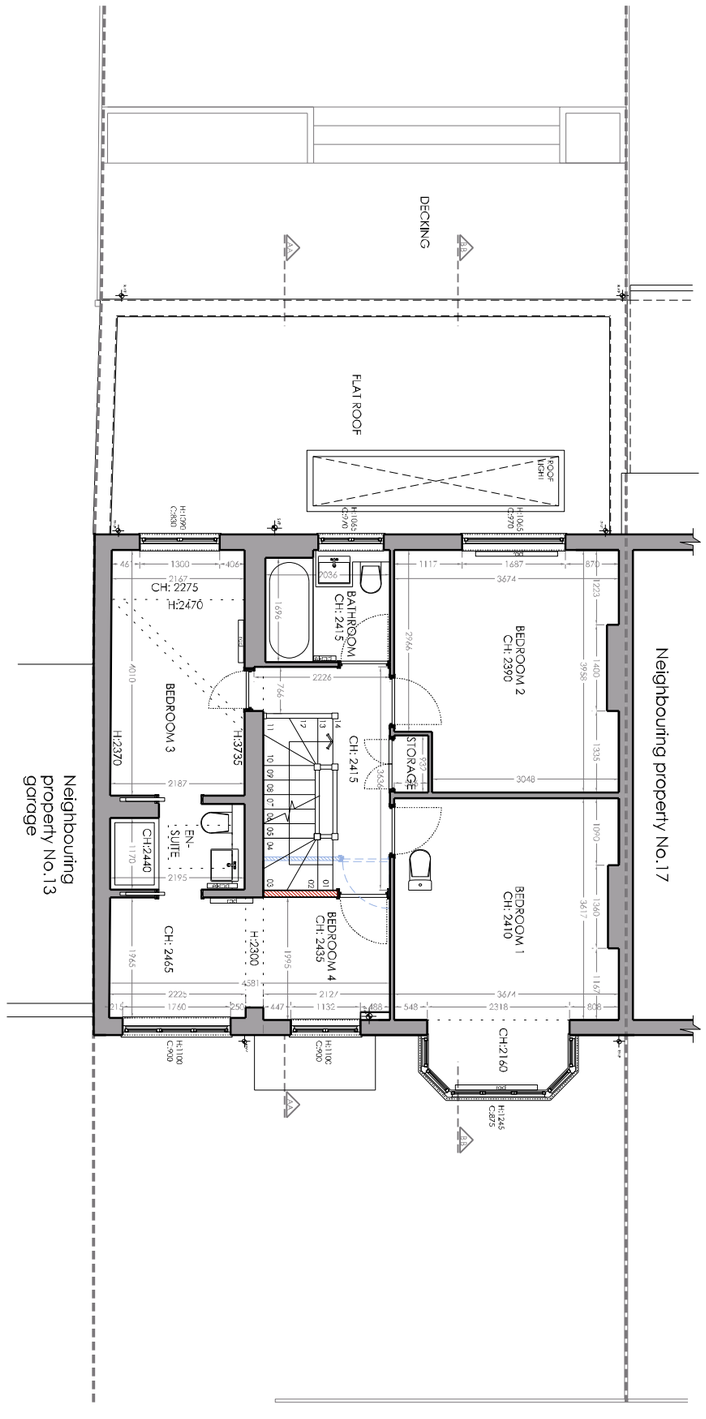

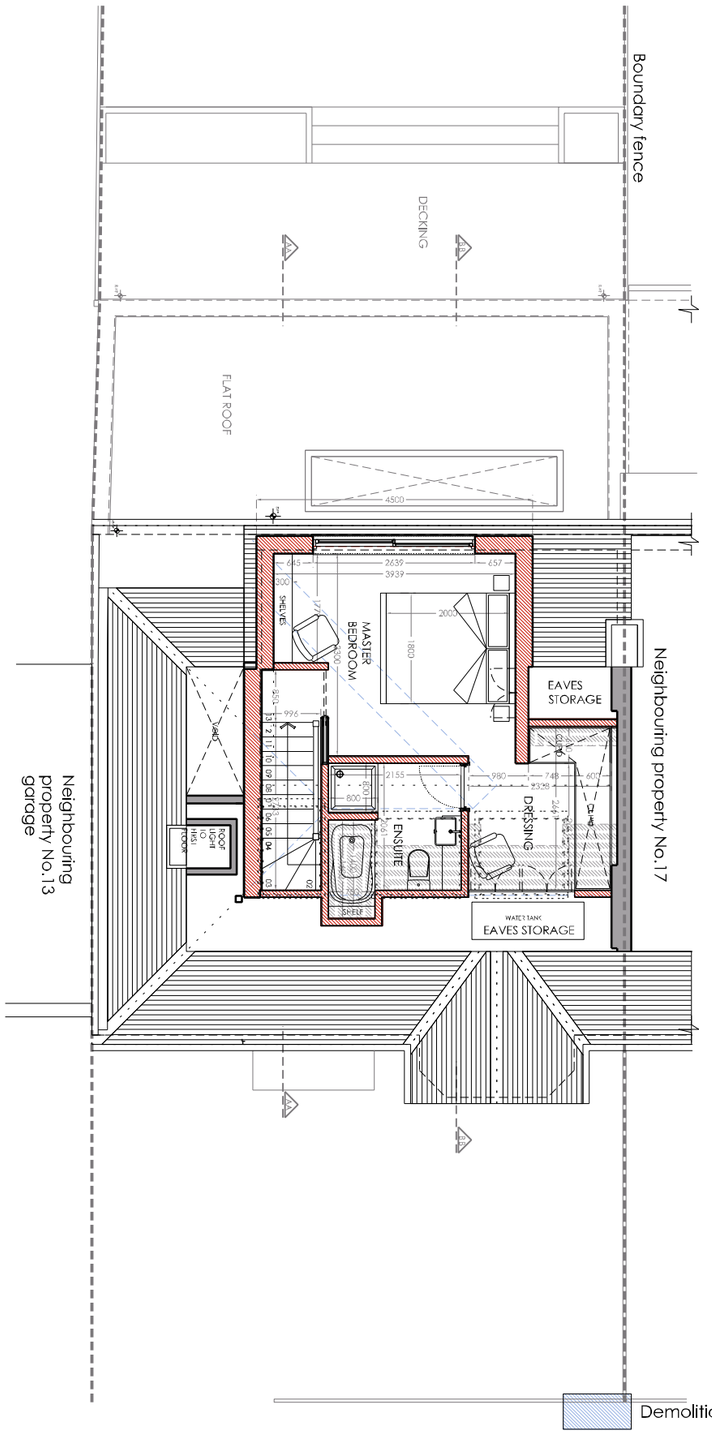

PROPOSED GROUND FLOOR PLAN
Escale 1:100 @ A3

PROPOSED FIRST FLOOR PLAN
Escale 1:100 @ A3

PROPOSED LOFT PLAN
Escale 1:100 @ A3

Demolition
New Walls
Existing Walls

LOCATION	JOB DESCRIPTION	DRAWING TITLE	SCALE	NORTH
15 Chumleigh Walk, Kingston - KT5 8BW	Loft extension	Proposed floor plans	1:100 @ A3	

DRAWING No	Rev.
005	C

IMPORTANT:
Do not scale from this drawing. Use figured dimension only. All dimensions to be checked on site. Any errors or omissions must be reported to the principal designer.

1:50 Metres 0 1 2 3 4 5 / Feet 0 5 6 7

1:100 Metres 0 1 2 3 4 5 6 7 / Feet 0 10 20

Metre Squared Architecture
Kingston Upon Thames
SURREY
T: 02034178399
T: 07570899101
www.metresq.co.uk