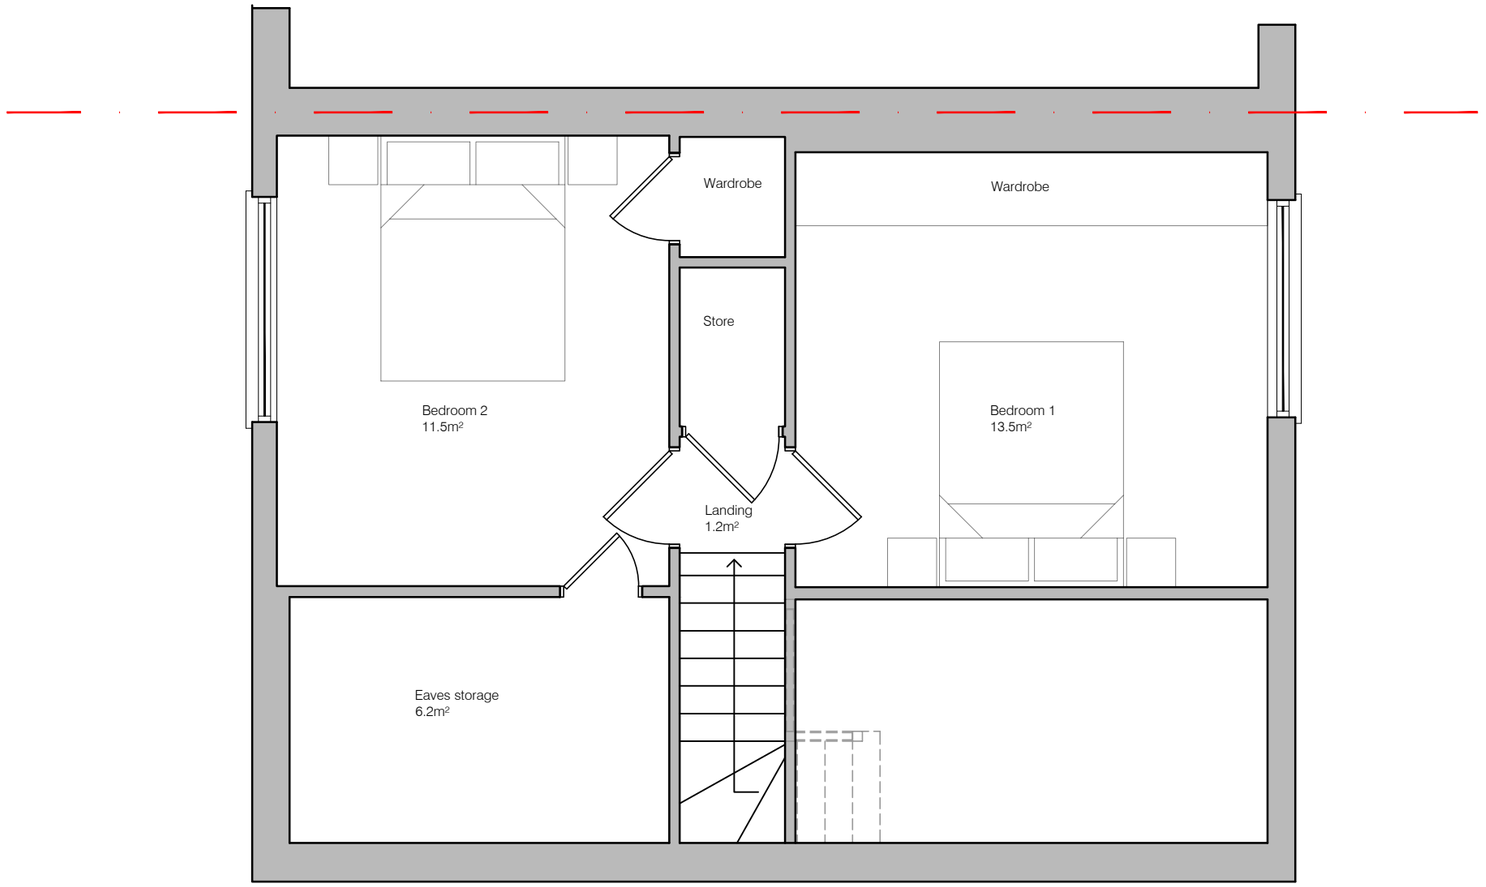

Proposed First Floor Plan - UNCHANGED
1:50@A3

0mtrs 1m 2m 3m 4m 5m

Please do not scale from this drawing.
All dimensions should be checked on site prior to commencing construction work.
If in doubt please ask.

All levels and dimensions to be checked on site prior to construction / fabrication;
Do not scale dimensions from this drawing.

GENERAL

G1. ALL DIMENSIONS IN MILLIMETRES UNLESS NOTED OTHERWISE

G2. THE CONTRACTOR SHALL CHECK SETTING OUT OF ALL WORK ON SITE PRIOR TO ORDERING OF MATERIALS, OR CARRYING OUT OF ANY CONSTRUCTION WORKS.

G3. THE CONTRACTOR SHALL BE RESPONSIBLE FOR NOTIFYING THE LOCAL AUTHORITY OF PROGRESS OF THE WORKS FOR INSPECTION.

G4. THE CONTRACTOR SHALL BE RESPONSIBLE FOR RECTIFYING AT HIS OWN EXPENSE ANY WORK THAT DOES NOT COMPLY WITH THE SPECIFICATION OR DETAILS, OR ACHIEVE AN ACCEPTABLE STANDARD OF WORKMANSHIP (BS8000-11:2011)

G5. PRIOR TO THE REMOVAL OF ANY LOADBEARING OR SUPPORTING STRUCTURE THE EXISTING STRUCTURE MUST BE ADEQUATELY PROPPED AND MUST REMAIN SO UNTIL ALL STRUCTURAL ALTERATION WORK IS COMPLETE AND CURED.

Rev No	Description	Date

REVISIONS

Client
Mr & Mrs Taylor

Job Title
3 Monklands View
Uddingston
G71 5RE

Drawing Title
Proposed First Floor Plan

Scale @ A3	Date	Drawn By
1:50	May'22	WE
Job No	**Drawing No**	**Checked**
22-05	AL(0)012	ET

APPROVAL