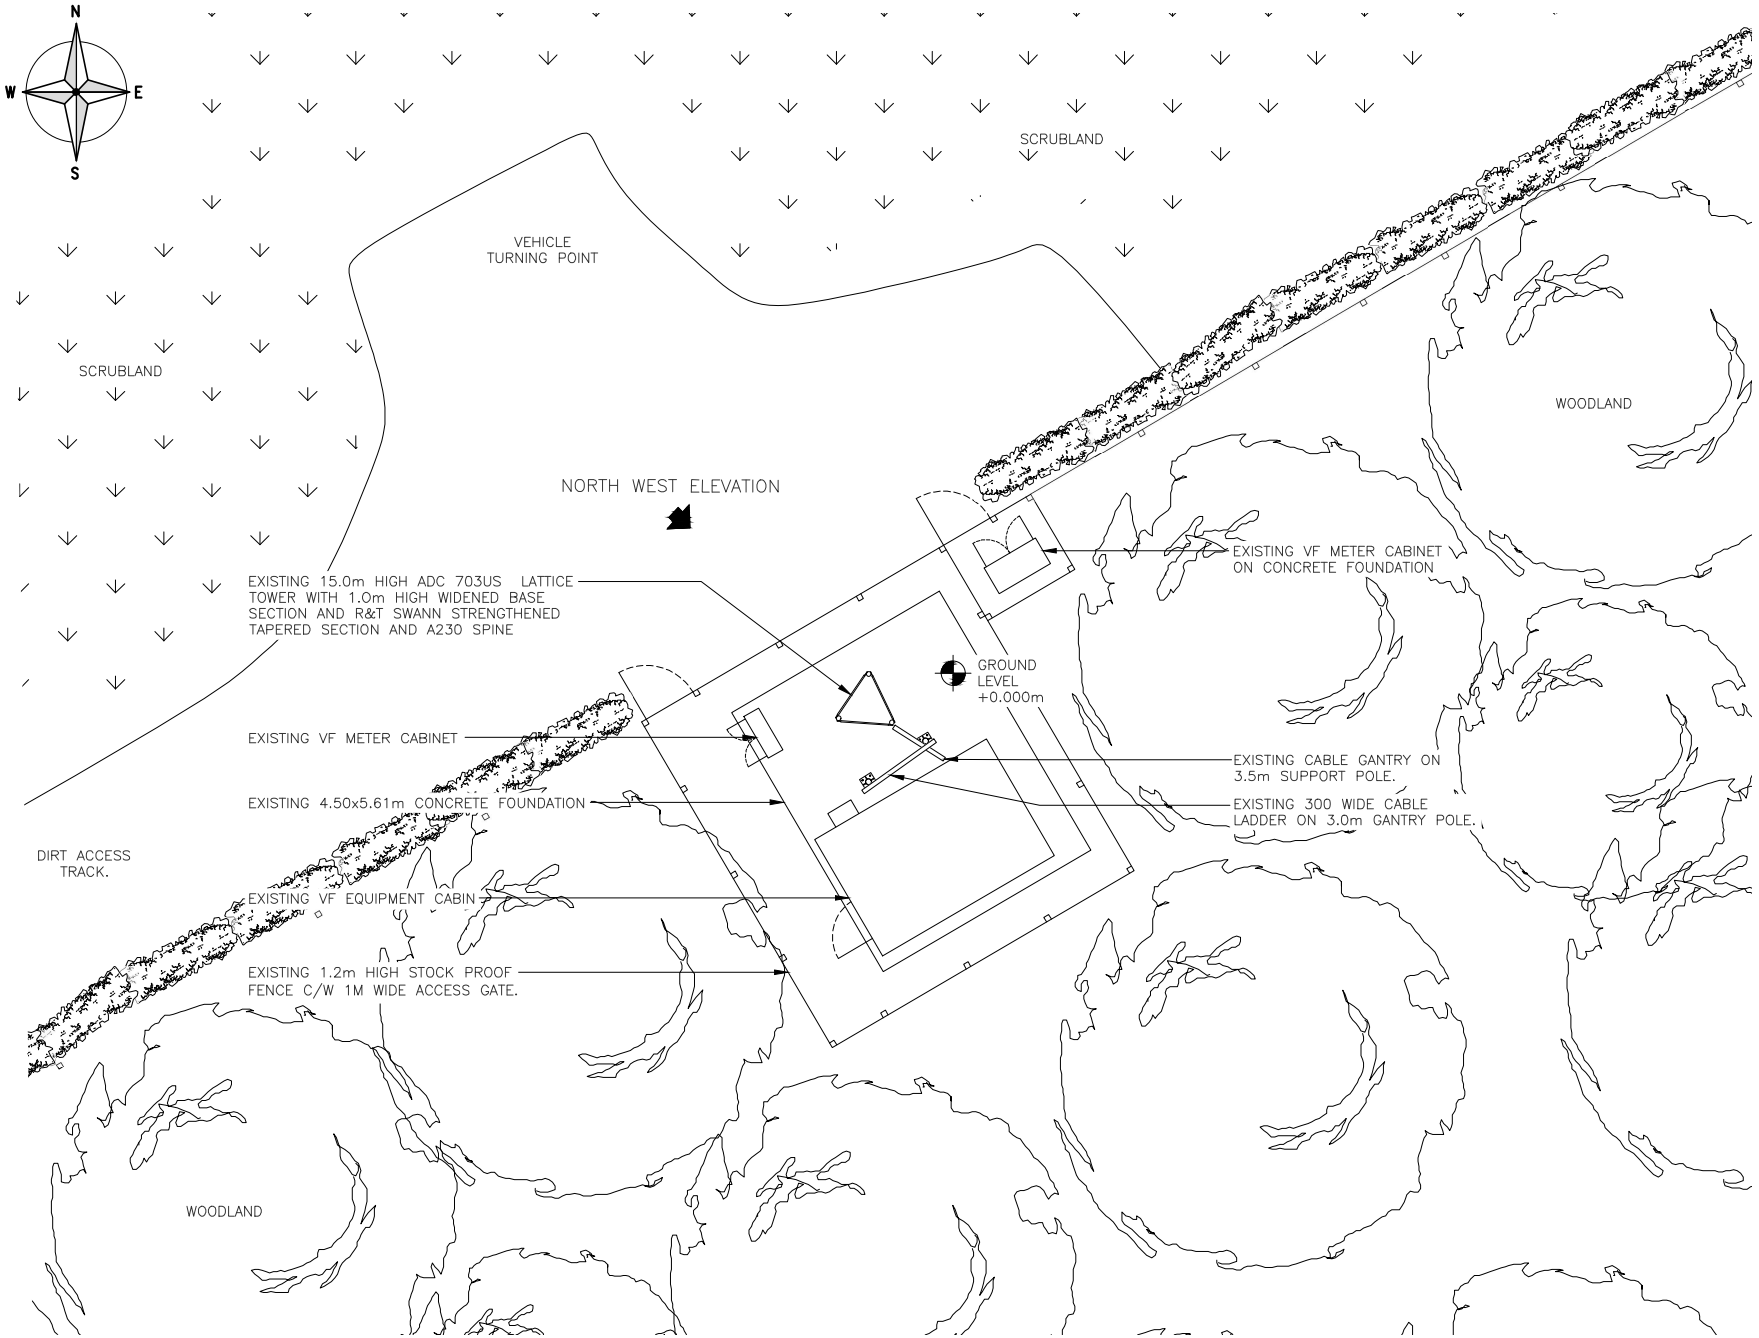


0 1 2 3 4 5m
1:100

# EXISTING SITE PLAN
(SCALE 1:100)

ALL DIMENSIONS ARE IN mm UNLESS NOTED OTHERWISE

| N.G.R | E: 408947 N: 615786 |
|---|---|
| CONCESSION REQUIRED | NO |

NOTES:

| REV | MODIFICATION | BY | CH | DATE |
|---|---|---|---|---|
| A | Cell Refs Revised | PTR | AK | 07.02.22 |
| – | Issued for Approval | BCL | DF | 23.07.21 |


WHP Telecoms Ltd
Faraday Court, 401 Faraday Street
Birchwood Park
Warrington WA3 6GA
Tel: 01925 424100 Fax: 01925 424101
e-mail: info@whptelecoms.com


cornerstone
CTIL

| Cell Name | Opt. |
|---|---|
| TITLINGTON PIKE | – |

Cell ID No

| CTIL | TEF | VF |
|---|---|---|
| 11062826 | 72797 | 6855 |

Site Address / Contact Details

TITLINGTON PIKE
TITLINGTON MOUNT
ALNWICK
NORTHUMBERLAND
NE66 2DZ

Drawing Title:
EXISTING SITE PLAN

| 3UK Cell ID: | NE0864 |
|---|---|
| MBNL Cell ID: | NOU019 |
| OLO App Ref: | 111841 |

| Purpose of issue: | | | | Dwg Rev: |
|---|---|---|---|---|
| PLANNING | | | | |
| Drawing Number: | | | | A |
| 200 | | | | |
| Surveyed By: | | Original Sheet Size: | | Pack Issue: |
| VC | | A3 | | |
| Drawn: | Date: | Checked: | Date: | A |
| BCL | 23.07.21 | DF | 23.07.21 | |