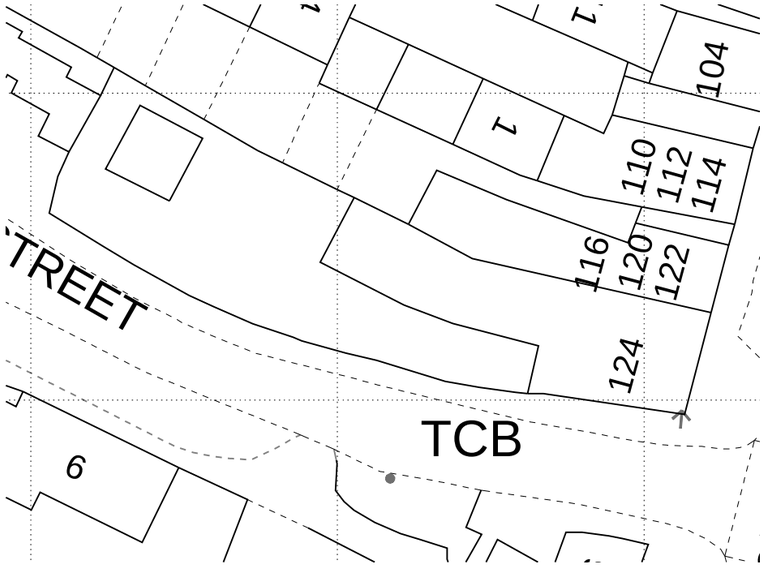

LP Location Plan

1:1250

0mm 10m 20m 40m 60m 80m 100m

1:1250 @ A3

LP Location Plan

1:1250

0mm 10m 20m 40m 60m 80m 100m

1:1250 @ A3

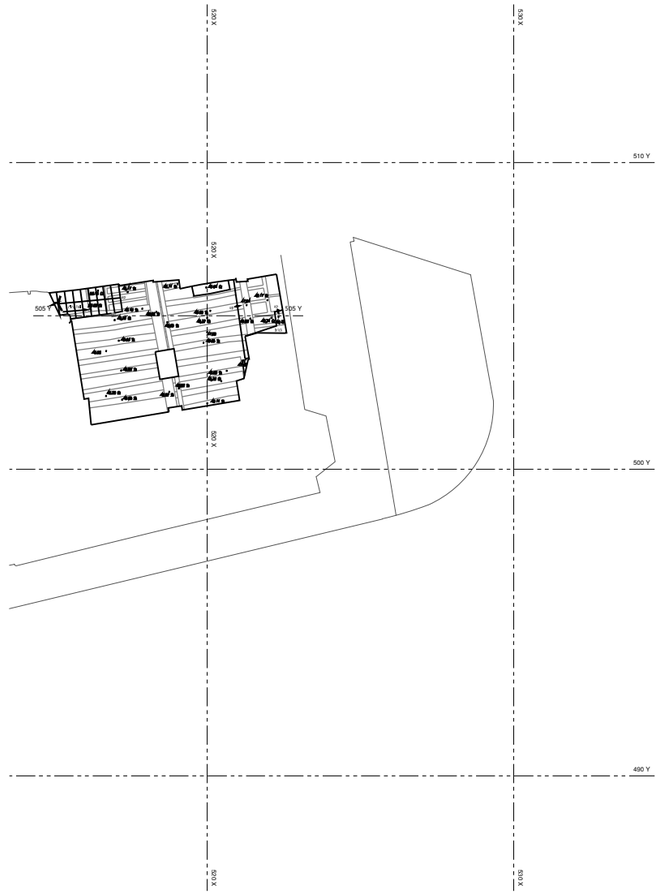

P1 Block Plan

Existing BasementLevel
1:200

0mm 2m 4m 8m 12m 16m

1:200 @ A3

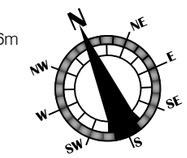

Notes

Rev	Details	Date

ARCHWAY DESIGN SERVICES LTD
51 Tothill Street Minster Nr Ramsgate CT12 4AJ
Phone: - 07962234372 Email: - Archwaydesigns@gmail.com

Project: Internal Alterations & Associated Works
Site: 124 High Street Burford OX18 4QR
Client: Studio Osborn

Architecture, Planning & Construction Design

This drawing and any documents referenced hereto are for the sole use of obtaining Local Authority Building Regulation or Planning Approval. Use written dimensions only for construction. Do not scale from drawing. Report any errors etc to ADS Ltd. © 2022.

Date: December 2021
Scale: As Shown @ A3
Dwg No: 826C/EX/001