Figured dimensions to be taken in preference to scaled dimensions.

All dimensions to be checked on site by the main contractor and any discrepancies found to be reported to M.J. Design Services.

This drawing is the copyright of M.J. Design Services

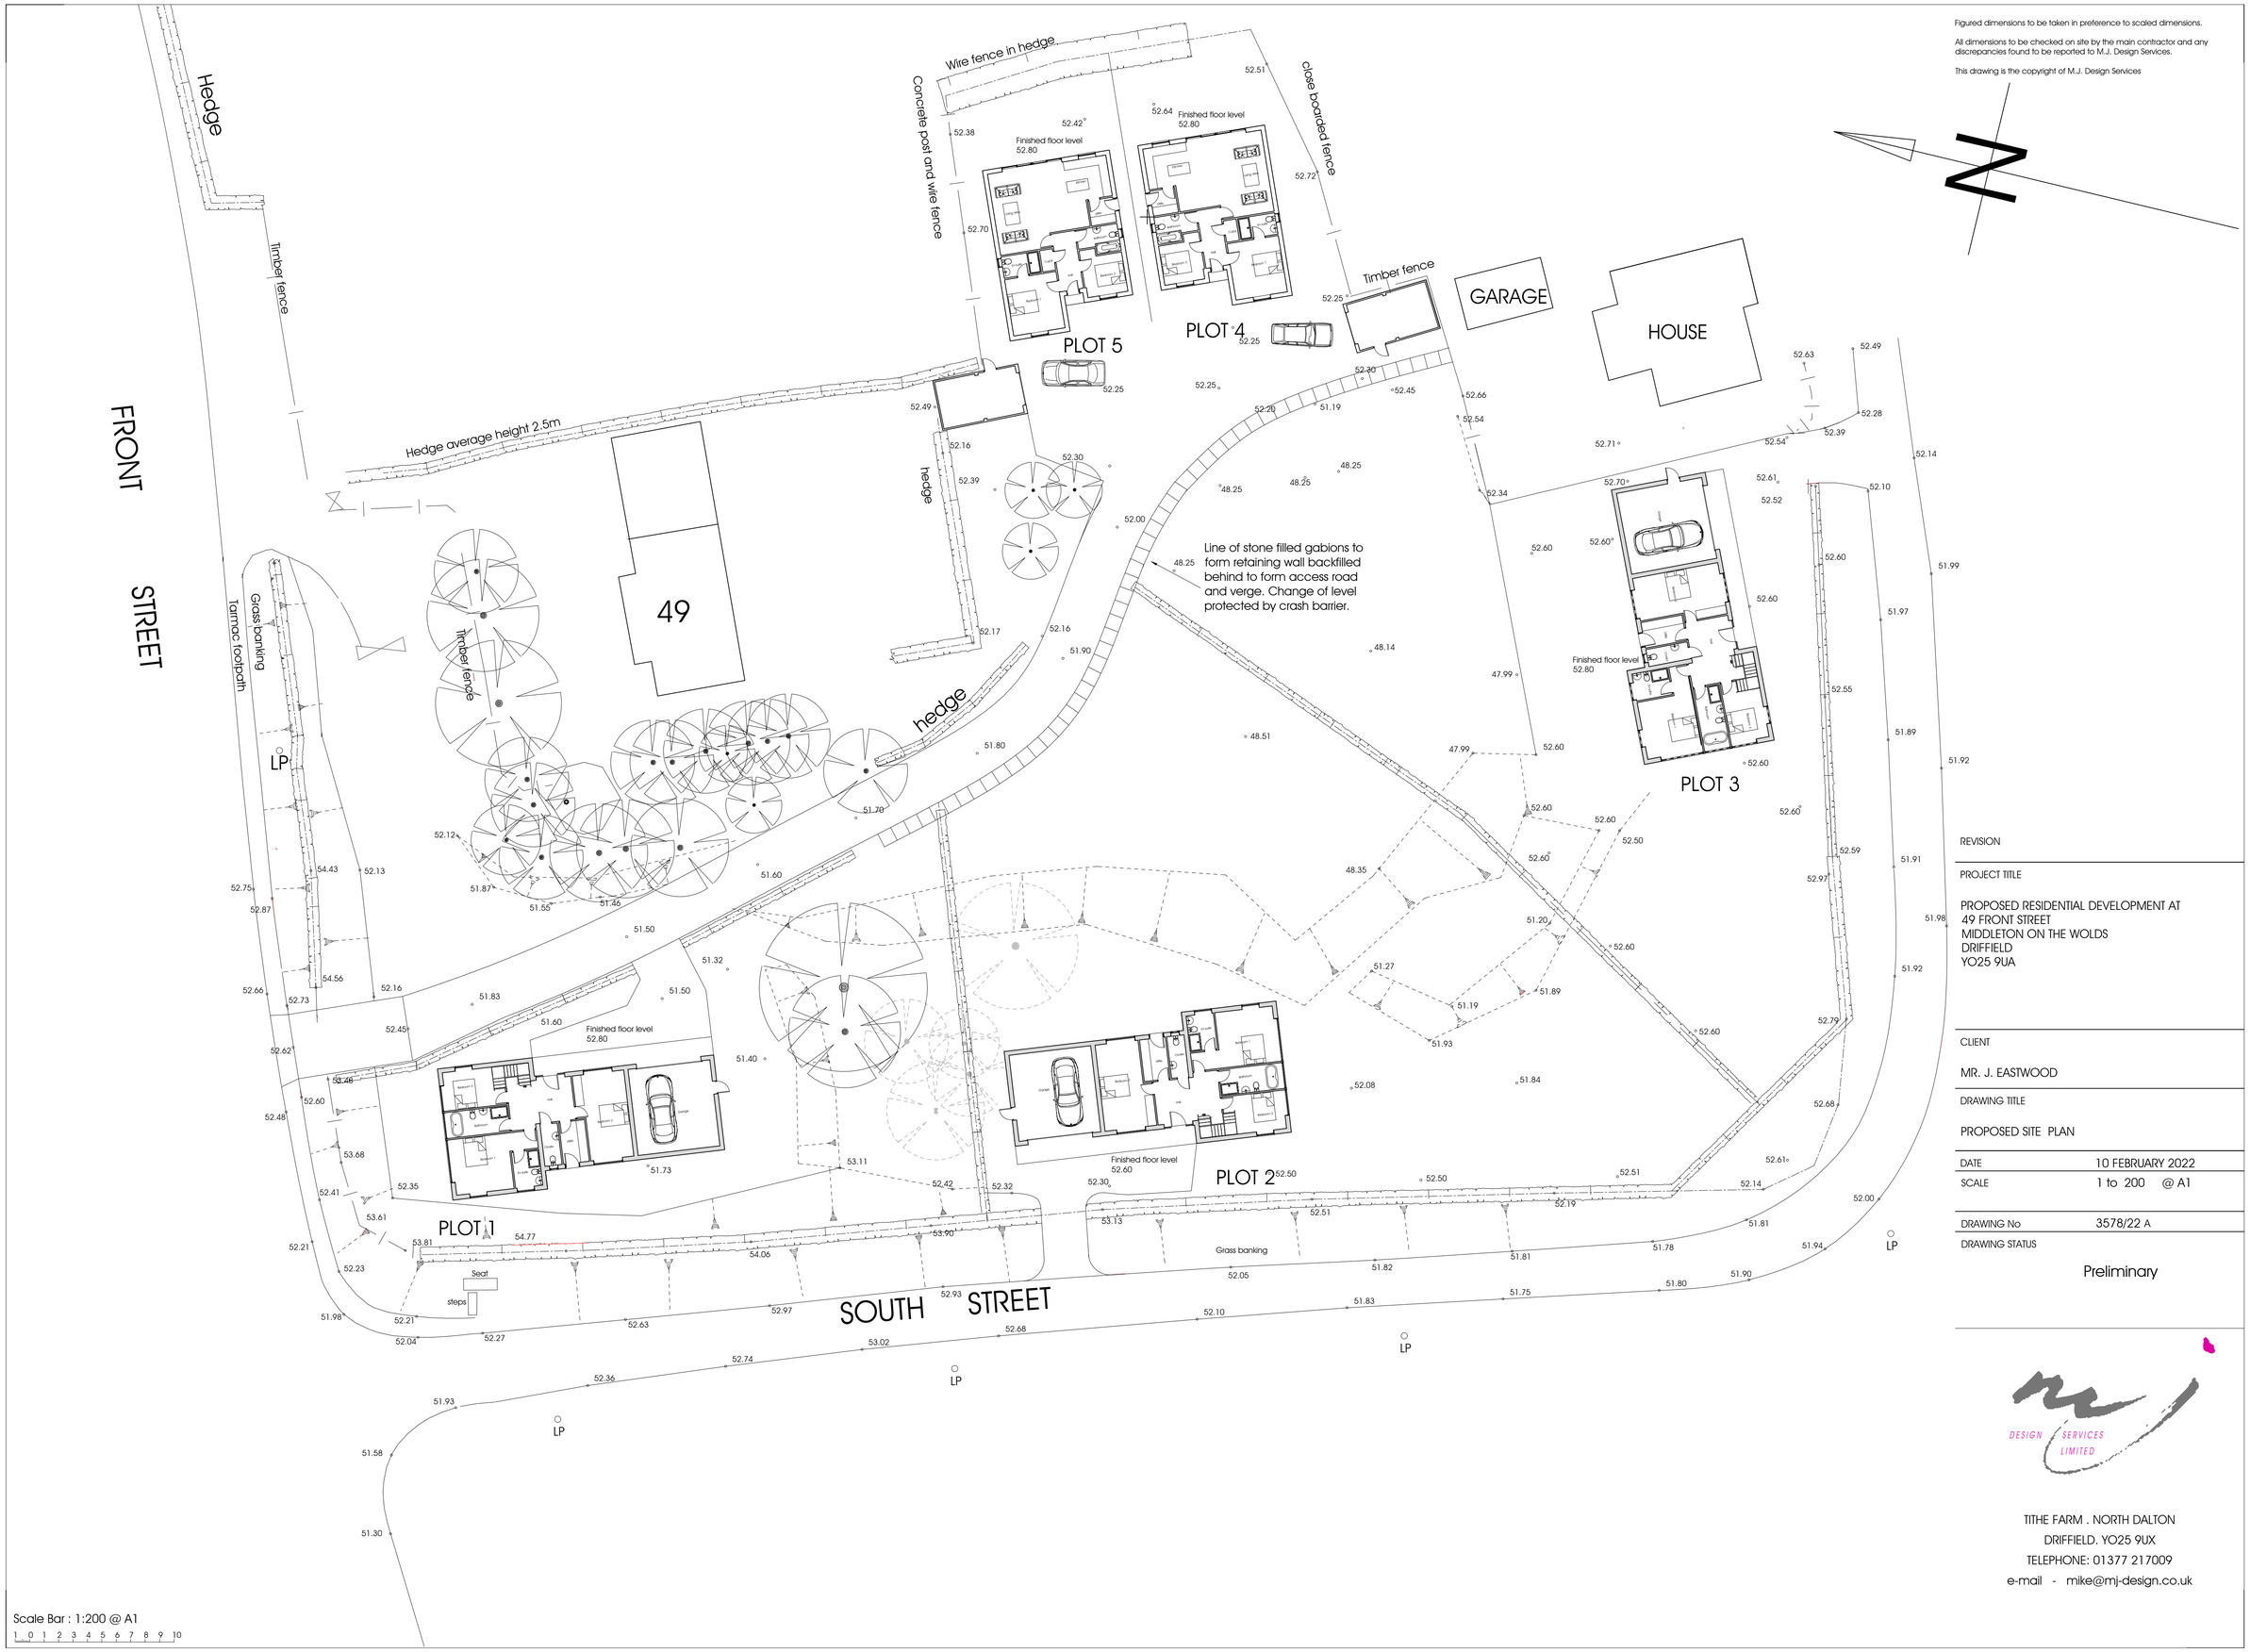

REVISION

PROJECT TITLE

PROPOSED RESIDENTIAL DEVELOPMENT AT
49 FRONT STREET
MIDDLETON ON THE WOLDS
DRIFFIELD
YO25 9UA

CLIENT

MR. J. EASTWOOD

DRAWING TITLE

PROPOSED SITE PLAN

DATE	10 FEBRUARY 2022
SCALE	1 to 200 @ A1
DRAWING No	3578/22 A
DRAWING STATUS	Preliminary

DESIGN SERVICES LIMITED

TITHE FARM . NORTH DALTON
DRIFFIELD. YO25 9UX
TELEPHONE: 01377 217009
e-mail - mike@mj-design.co.uk

Scale Bar : 1:200 @ A1

1 0 1 2 3 4 5 6 7 8 9 10