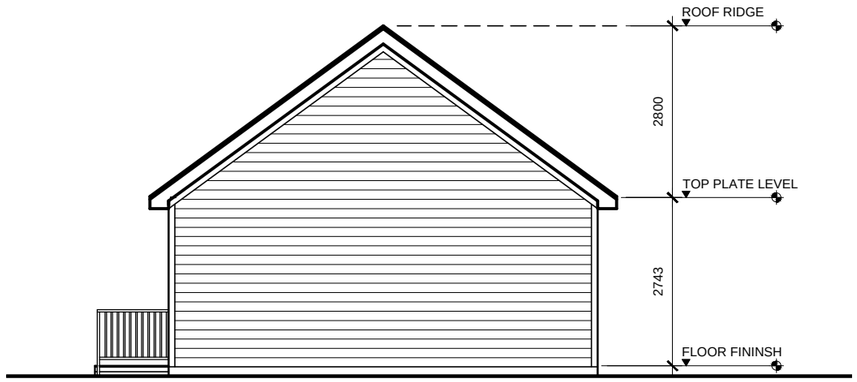

BACK ELEVATION

SCALE =1: 100

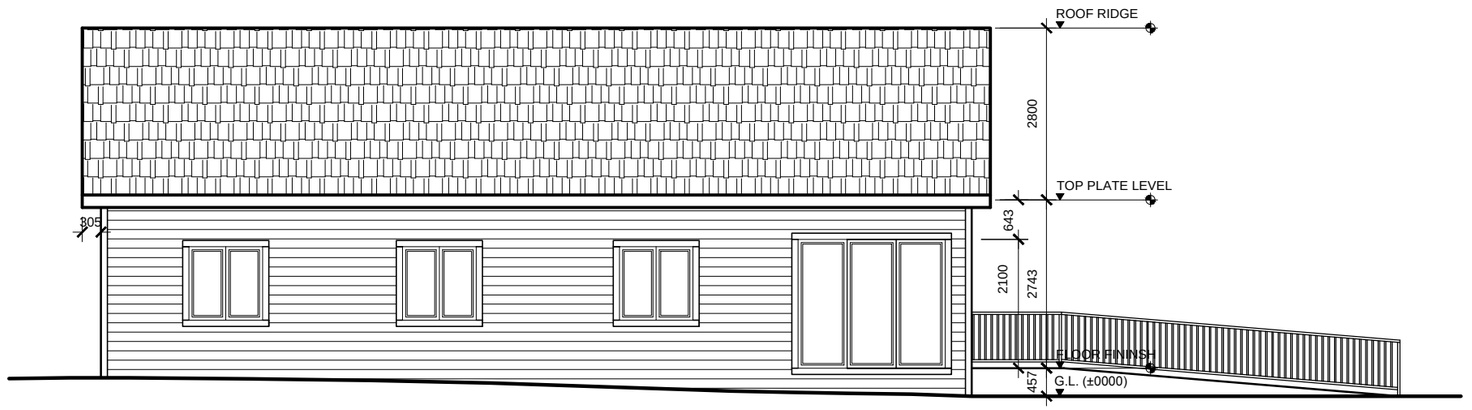

LEFT ELEVATION

SCALE =1: 100

RESIDENTIAL /NEW CONSTRUCTION

REVISION

No.	Description	Date

Drawing Title :

ELEVATIONS

Project Number :

Date : 4.10.2022

Drawn by :

Drawn by : Check by:

Sheet Size : A3

A-03

Scale : As indicated