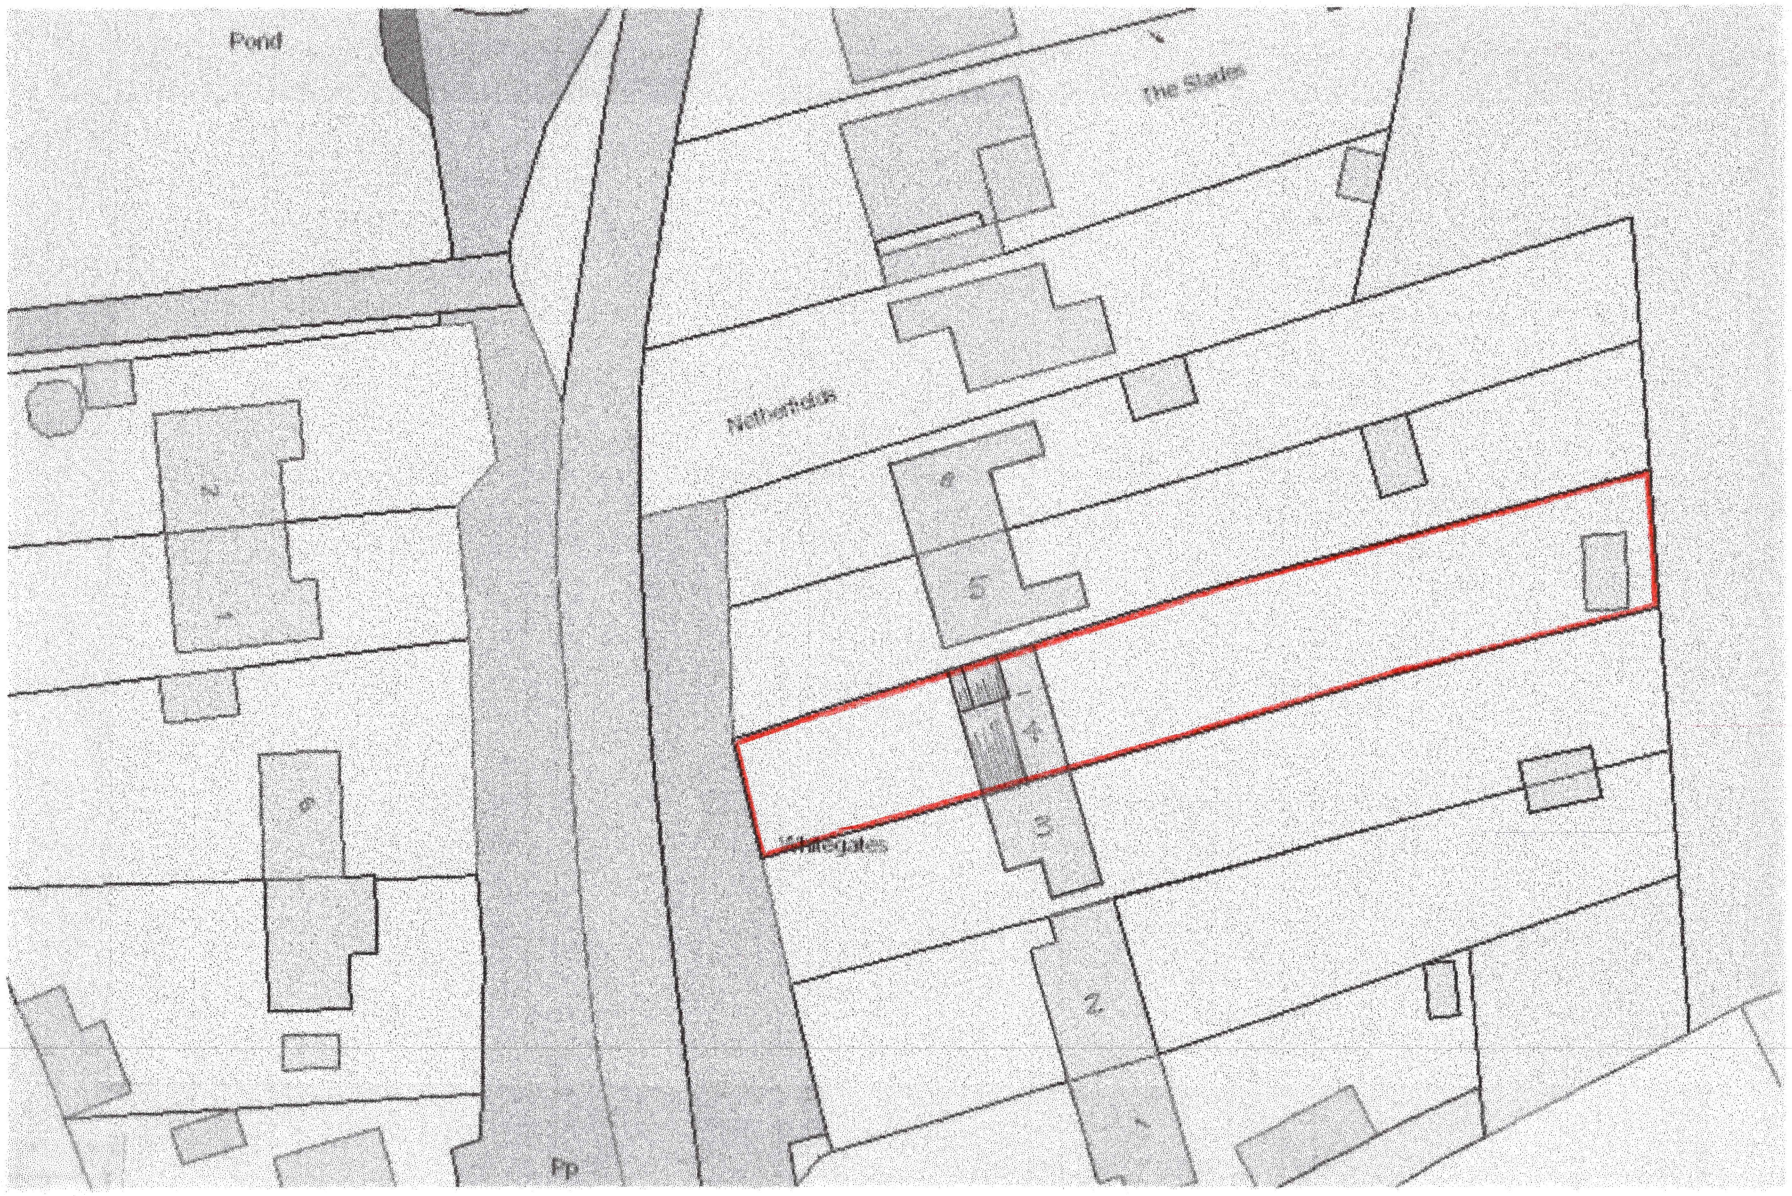

BLOCK PLAN 1:50

0 10 20 30 40 50m

LOCATION PLAN 1:2500.

0 10 40 60 80 100m

KNIGHT ARCHITECTURAL DESIGN

CLIENT
MR & MRS. E. DELANEY.

ADDRESS
4 WHITEGATES, LINDSELL, GREAT DUNMOW

TITLE
LOCATION & BLOCK PLAN

SCALE	DATE	REF
AS SHOWN.	MAY. 2020.	ED/22/04A