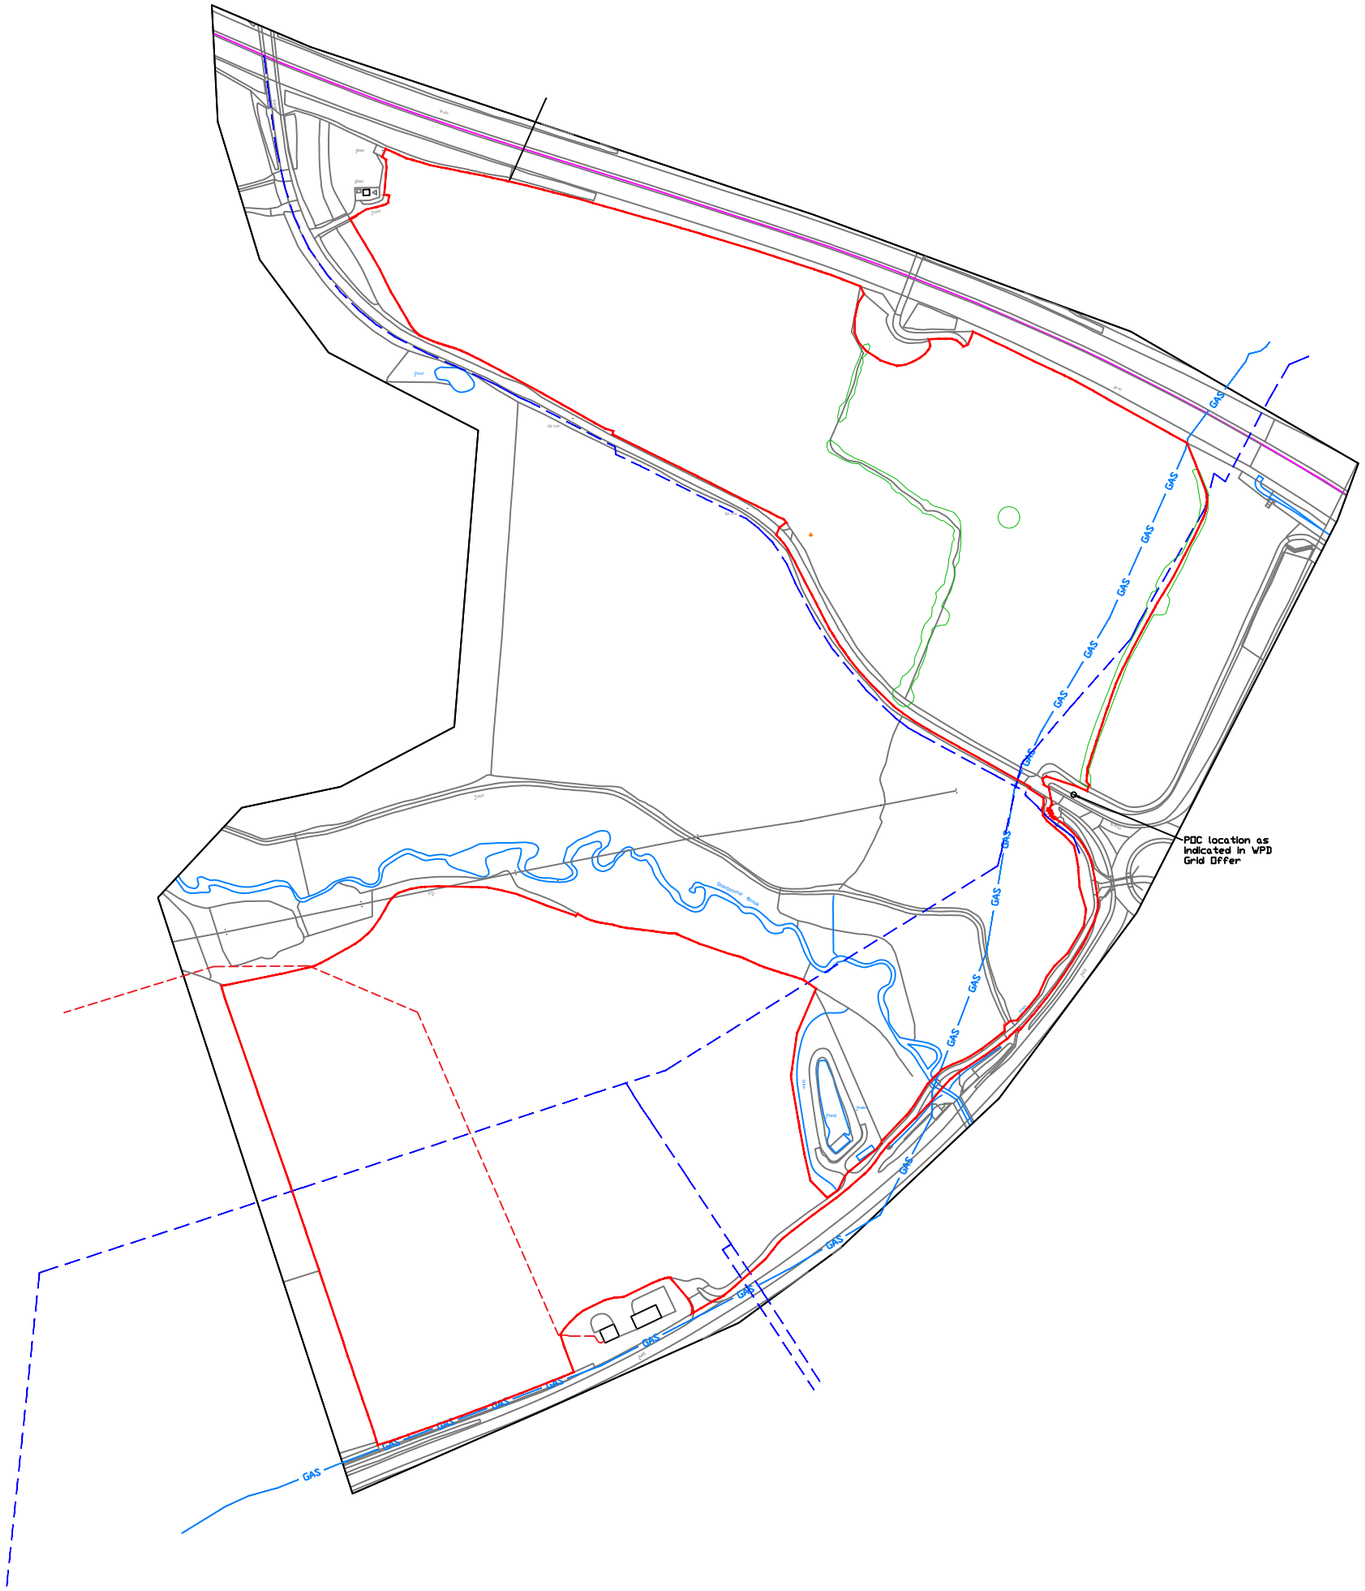

General Notes

A. DO NOT SCALE FROM THIS DRAWING
B. ALL DIMENSIONS ARE IN METERS UNLESS NOTED OTHERWISE.
C. MINIMUM OF 3.2M INTER-ROW SPACING

Legend

- Red Line Planning Boundary (29.8Ha)
- Existing 11kv Line
- Water Pipe
- GAS — Existing Gas Pipe
- Approximate Location of existing Hedgerow/Tree

Intelligent Alternatives
A Carbon Neutral Company

No.	Revision/Issue	Date
A1	Initial Issue	07/03/2022

Project:	Sherbourne Warwick Solar
Drawing:	Existing Site Plan
Date:	07/03/2022
Scale: 1:5000	**Paper Size:** A3