Cross Section - Side

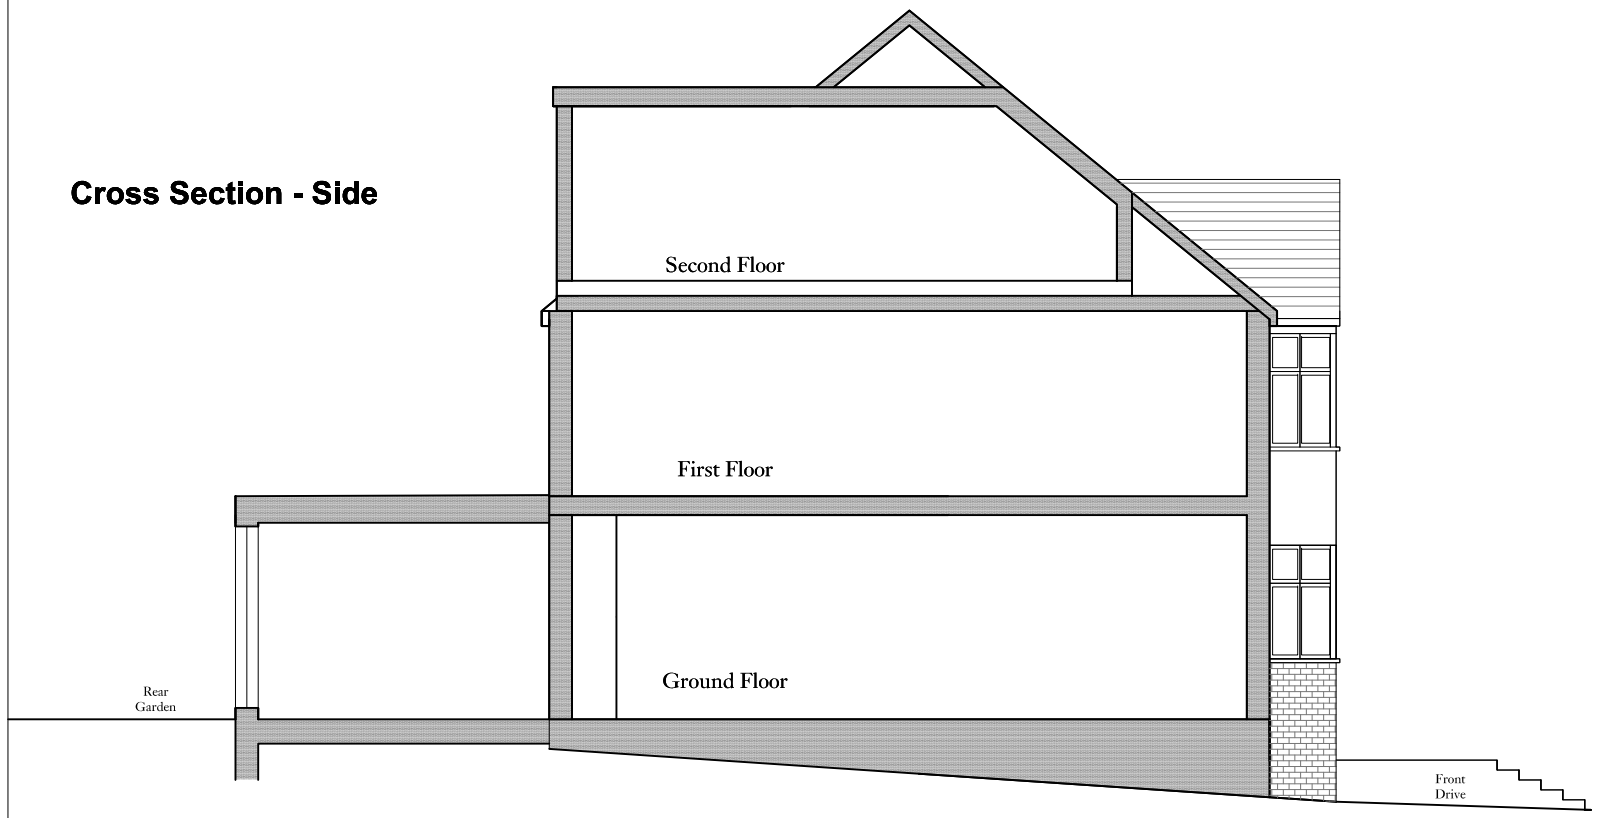

Elevation - Rear

Elevation - Side

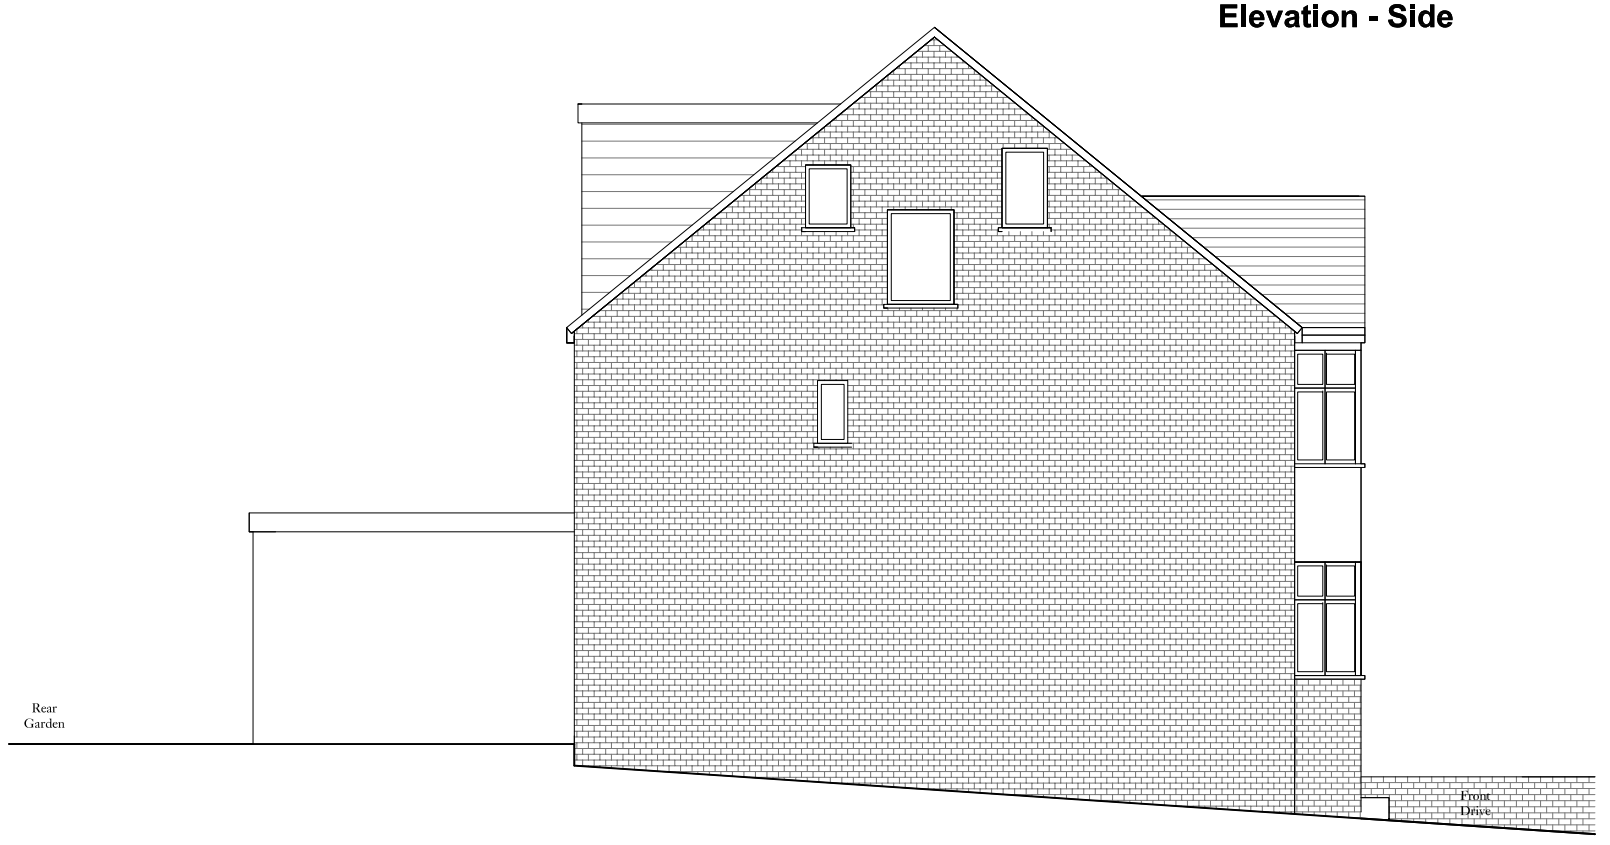

DRAWING STATUS

EX

DISCLAIMER

Drawing to be read in conjunction with all the relevant information.

All written dimensions to be checked on site before work commences. Discrepancies, where identified, must be reported to the architect immediately.

This drawing is the property of LIFE-U DESIGN and must not be reproduced or disclosed to any unauthorised person either wholly or in part without written consent.

NOTES / KEYS

KEY:
- New build
- Retain existing

REV.	DATE	DESCRIPTION
01	00/00/000	Issued to/for

LIFE U DESIGN

W life-udesign.com
E earle@life-udesign.com
T +44 (0) 207 097 3898
M +44 (0) 77 66 745 415

CLIENT

-

PROJECT

14 Montpelier Rise
NW11 9SS

SCALE	DATE
1:100@A3	2021/03
DRAWN BY	CHECKED BY

DRAWING TITLE

EXISTING ELEVATIONS

DRAWING NO.	PROJECT NO.	REV.
EX05	21014	-