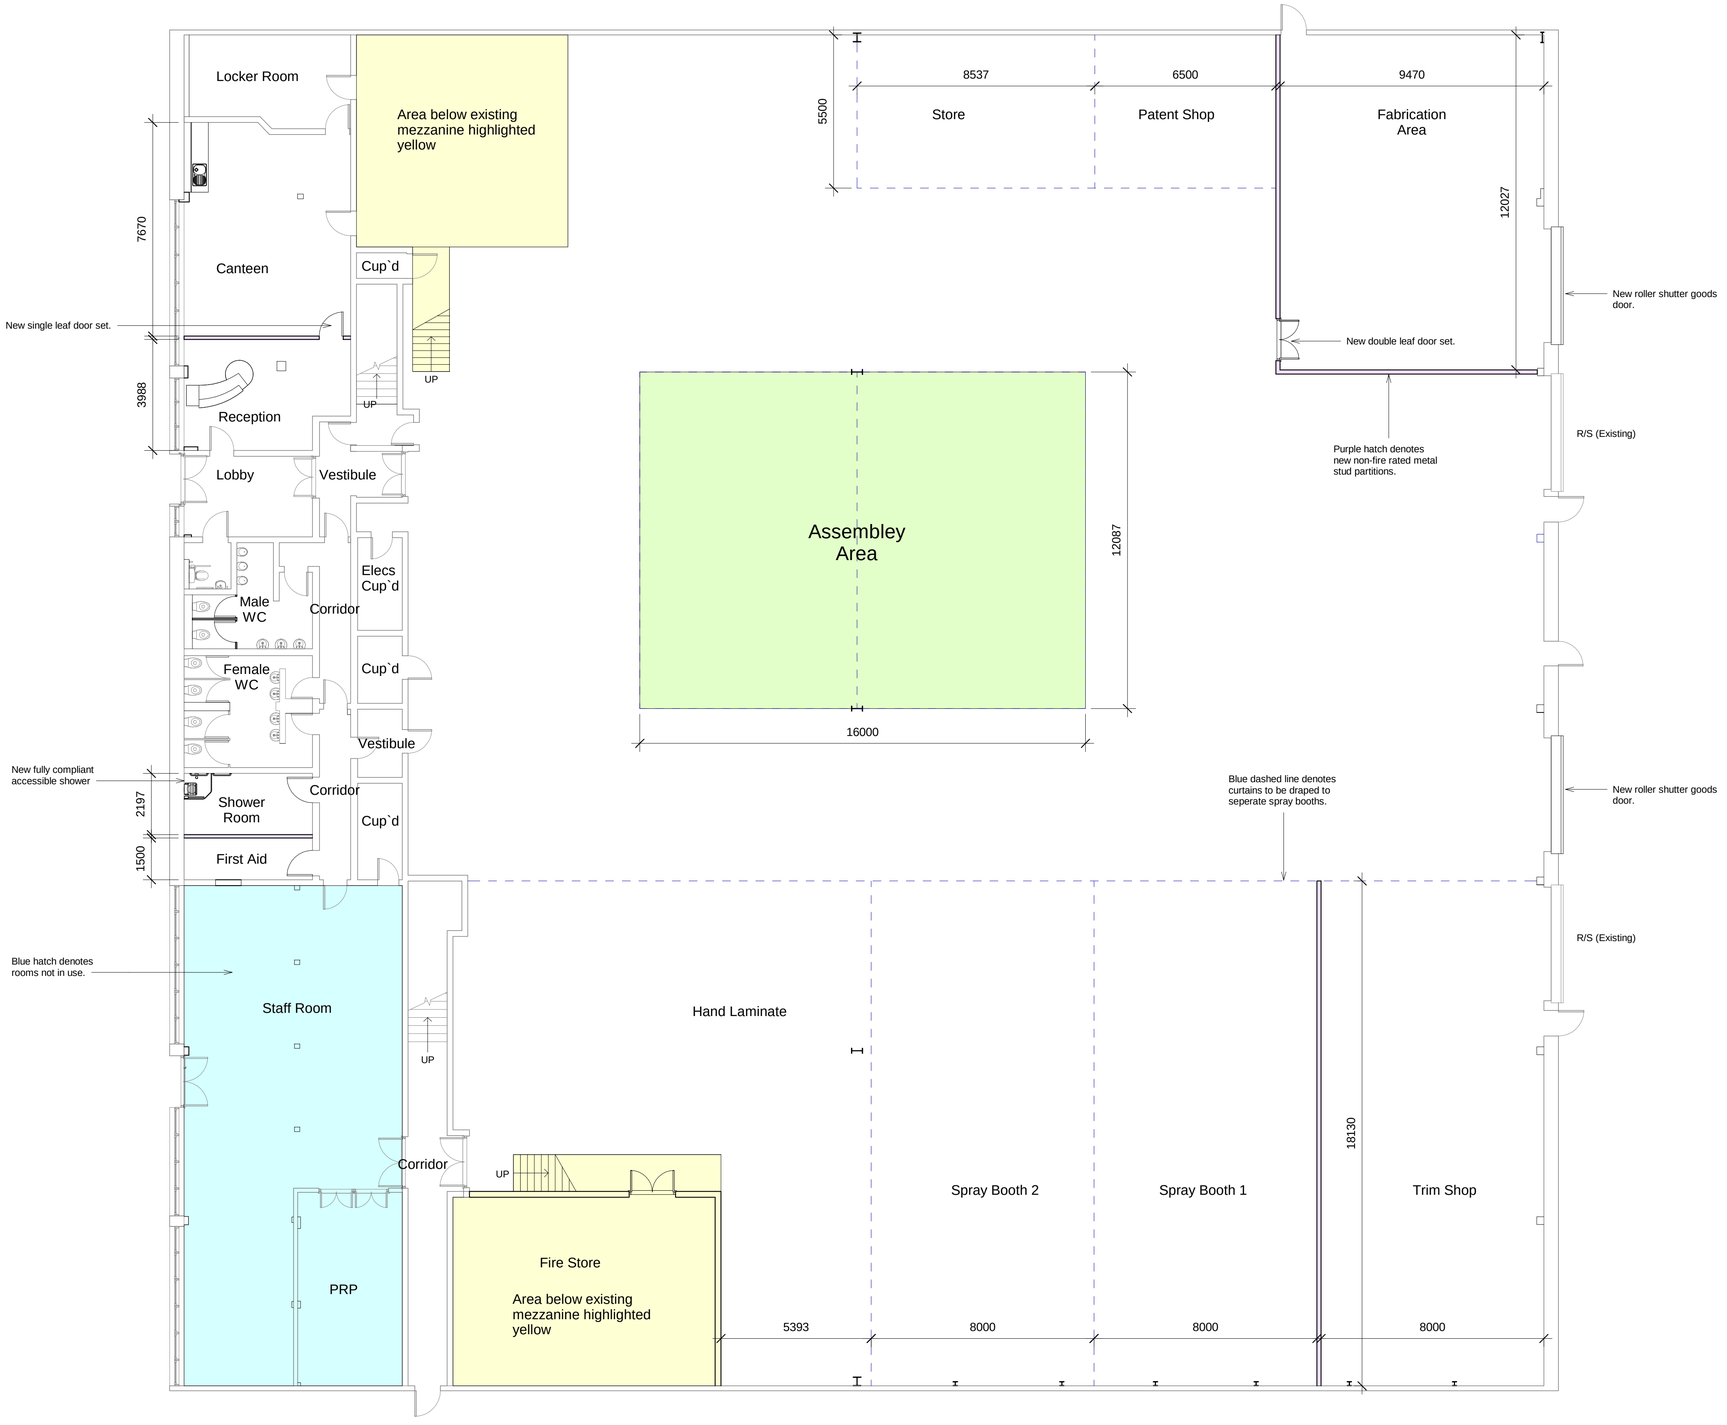

Ground Floor Layout as Proposed

NOTES:

1. All sizes to be taken and checked on site by contractor prior to preparation of shop drawings or fabrication of parts.
2. This drawing should not be scaled. Any discrepancies to be brought to the immediate attention of the Contract Administrator.
3. All services to Local Authorities, Building Control Officer and Environmental Health requirements and to Service Engineer's details.
4. All structure to Structural Engineer's details and Local Authority and Building Control Officer's requirements.
5. All construction and materials to comply with current Building and Fire Regulations.
6. The Contractor shall comply with the CDM '15 Regulations.

PLANNING

Rev.	Des.	Date

Title: Ground Floor Layout as Proposed

Property: 22-28 Napier Place
Wardpark Industrial Estate
Cumbernauld
G68 0LL

Client: Envico

Scale: 1 : 100 @ A1 **Date:** 20/05/22

Job no.: 3685 **Dwg. no.:** 03

Issue: Planning **Drawn by:** CM

MacKinnon & Co
chartered building surveyors
architectural services
project managers
208 West George Street, Glasgow G2 2PQ
www.mackinnon-building-surveyors.co.uk
0141 204 3311