MILL HOUSE

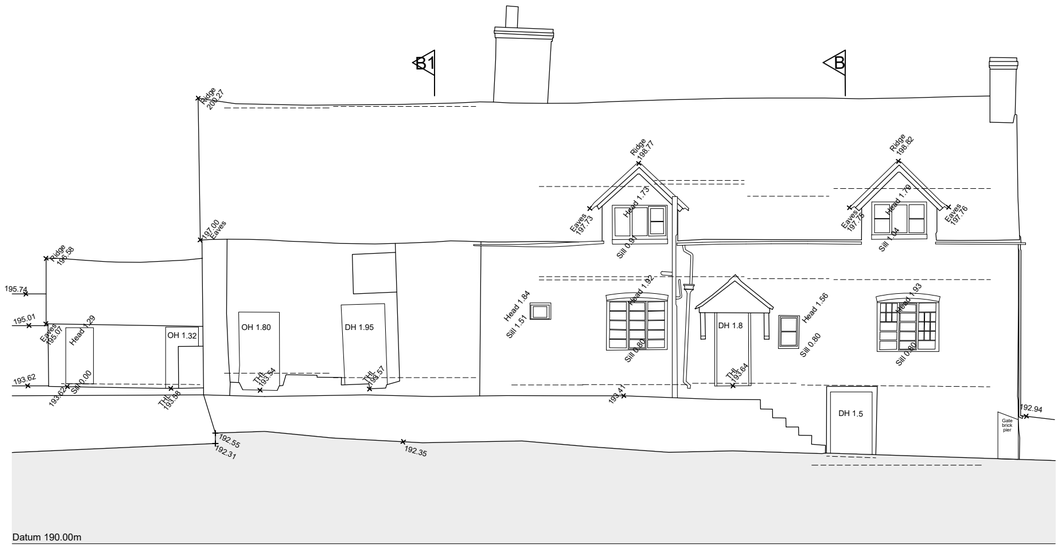

FRONT ELEVATION (NORTH EAST)

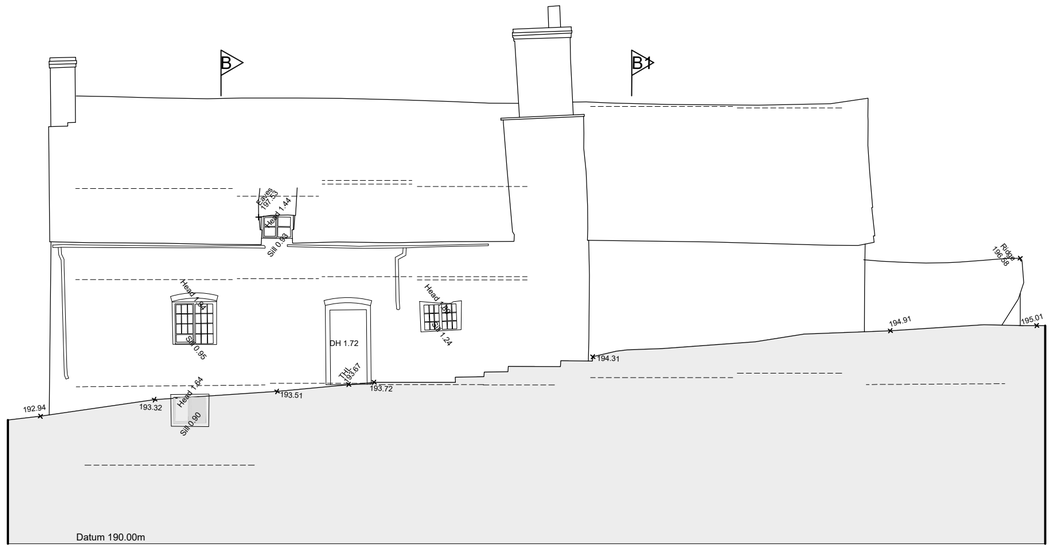

REAR ELEVATION (SOUTH WEST)

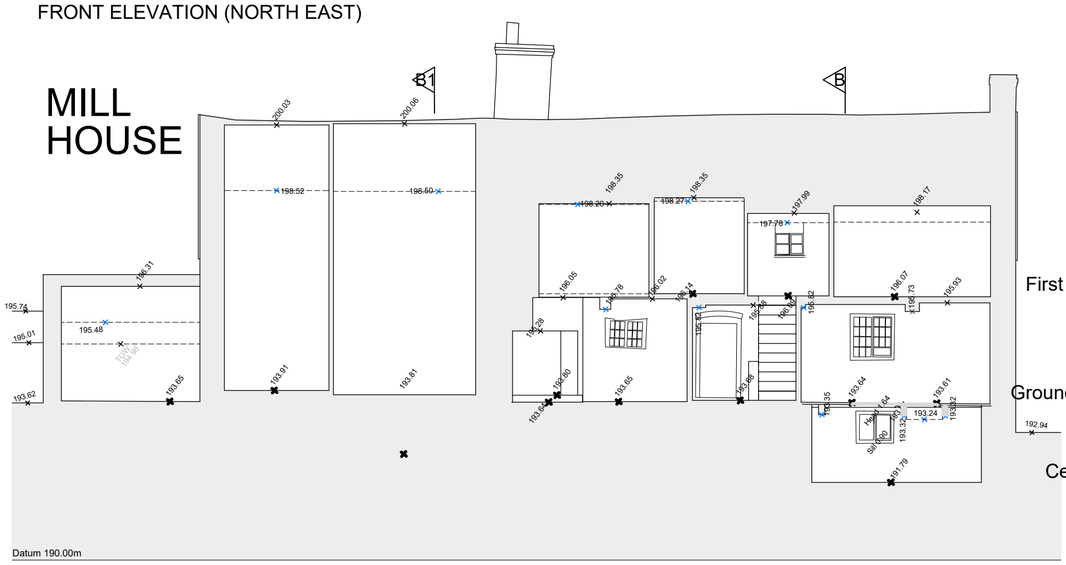

Section A-A

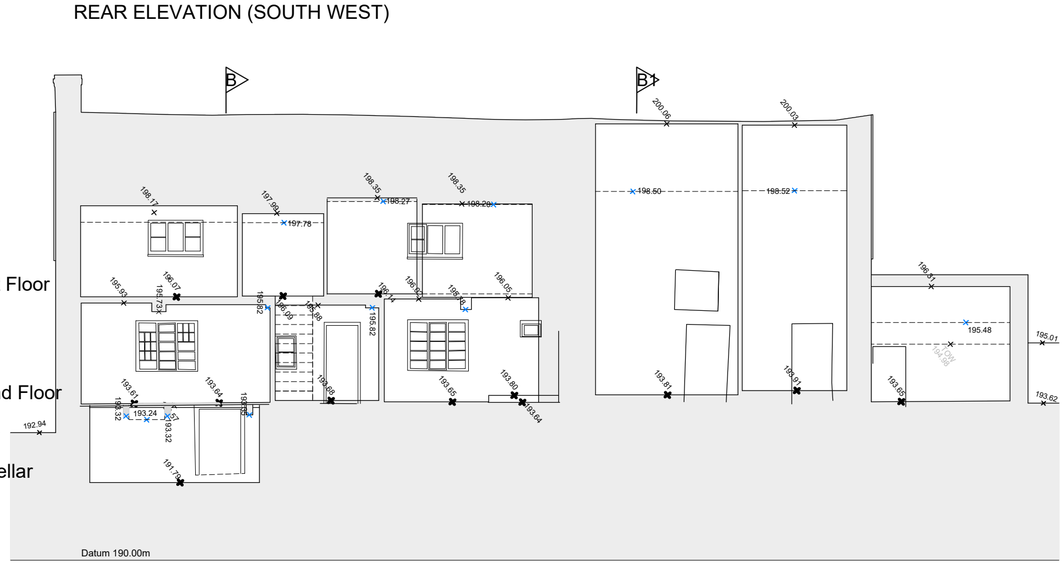

Section A1-A1

PRELIMINARY

Scale 1:100

0 1 2 3 4 5 10 15

revision

architecture | urban design | graphic design

Project Design Studio Ltd ©

site: **Corn Mill & Corn House - Clee St Margaret - SY7 9DT**

title: Existing MILL HOUSE 2 OF 2

scheme: Residential

scale: 1:100 @ A2 date: AUG '21 drawn: MP approved: FP

PROJECT DESIGN STUDIO Ltd
The Old Parsonage,
Bedford Street,
Woburn, MK17 9QL

T: 01525 292577
E: admin1@projectdesignstudio.co.uk
www.projectdesignstudio.co.uk

drawing number: 1621 - E2

©COPYRIGHT OF PROJECT DESIGN STUDIO Ltd.