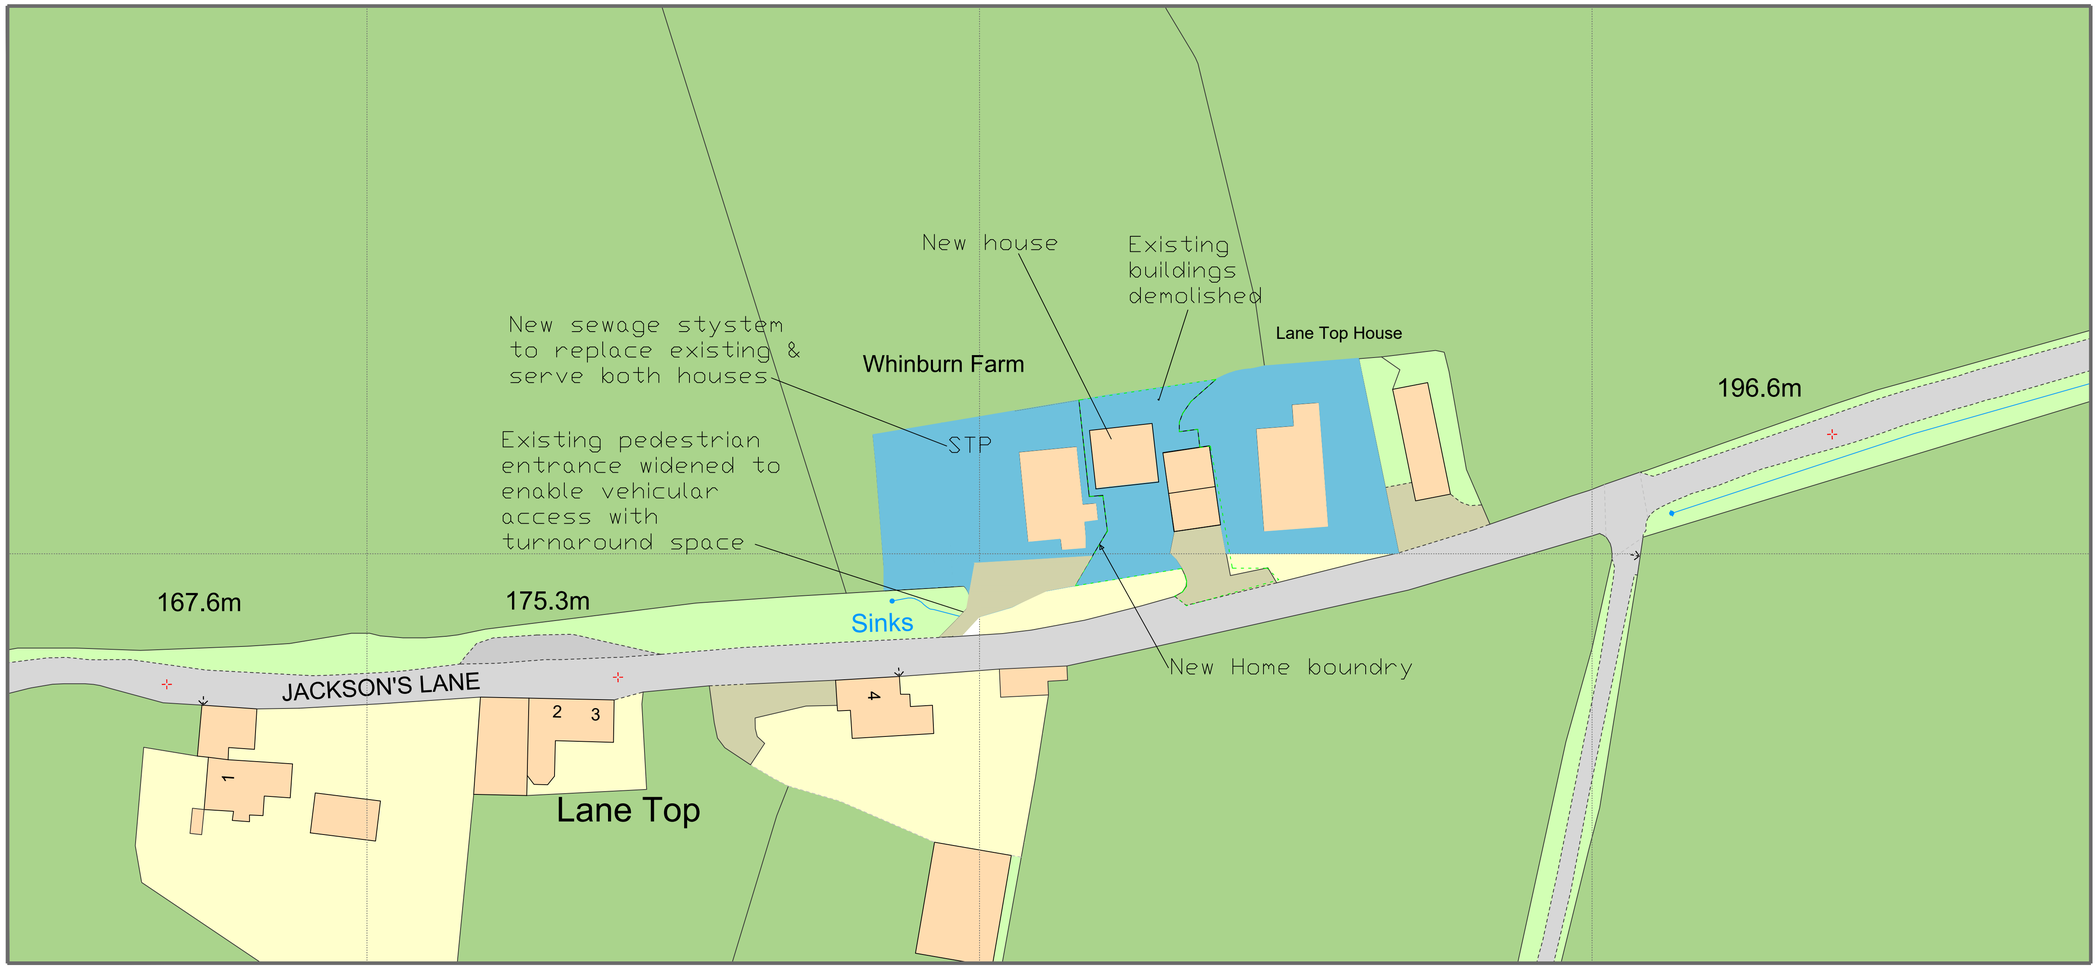

0 20 40 60 80 100
metres

N

Whinburn Farm Bingalow
Site Plan
1:500

© Crown copyright 2021 Ordnance Survey 100053143