• RETAIN EXISTING RAINWATER GOODS TO COTTAGE (3)

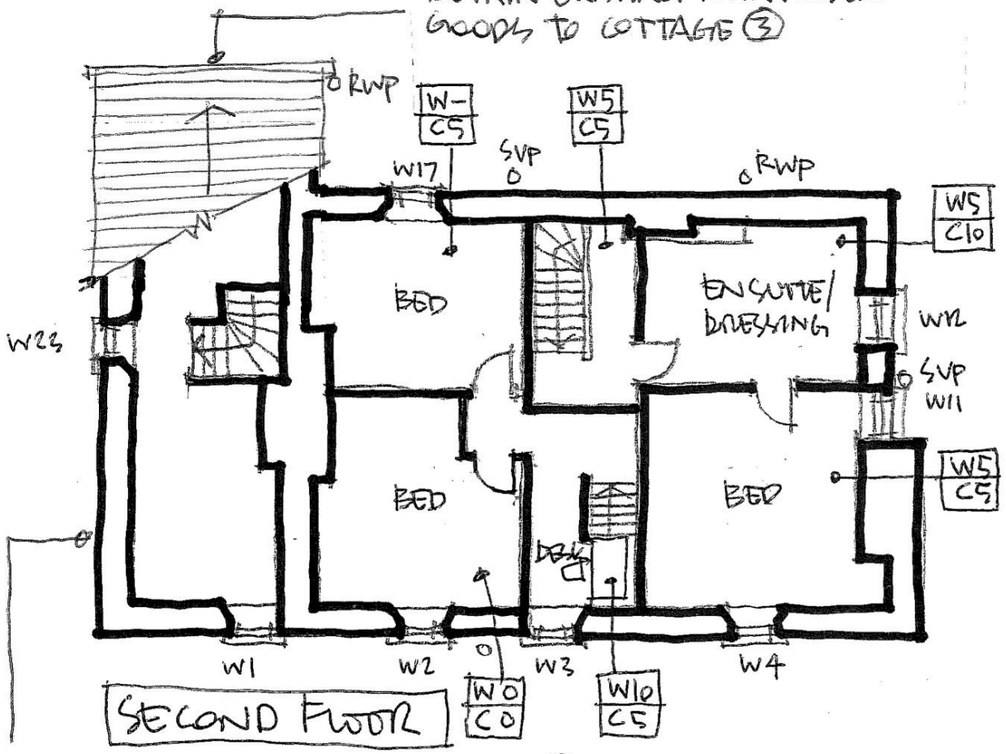

• NO WORKS TO EXTERIOR OF COTTAGE (3)

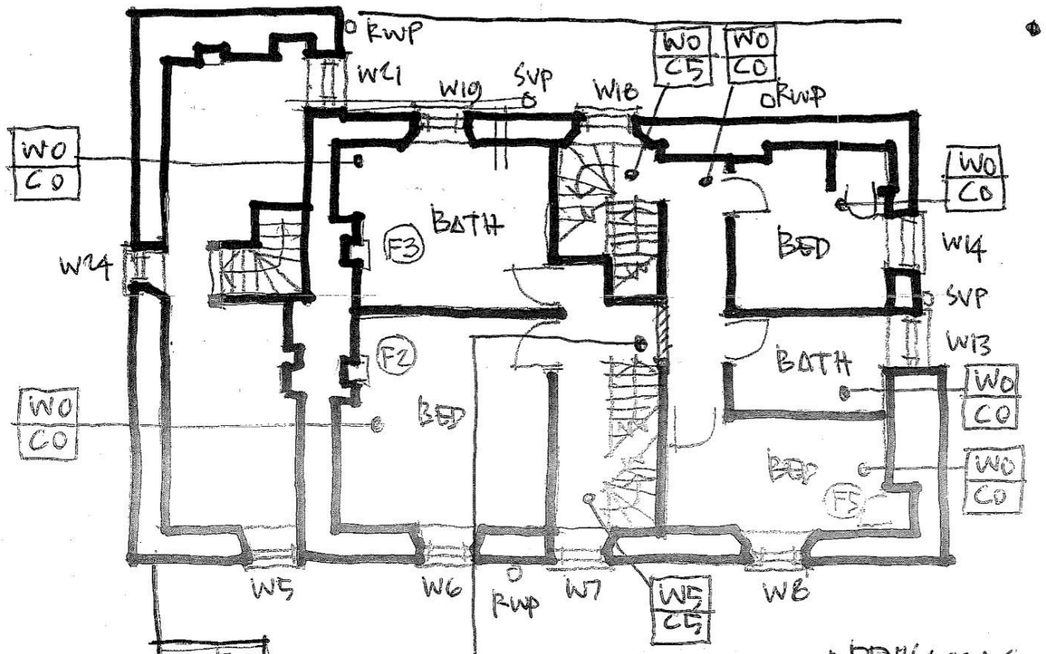

• EXISTING DOORWAY BETWEEN COTTAGES (1) AND (2) TO BE BLOCKED UP. WALL REINSTATED TO MATCH EXISTING

• NO WORKS TO INTERIOR OF ORIGINAL COTTAGE (3)

NEW BLACK C.I. SVP AND BRANCHES TO MATCH EXISTING

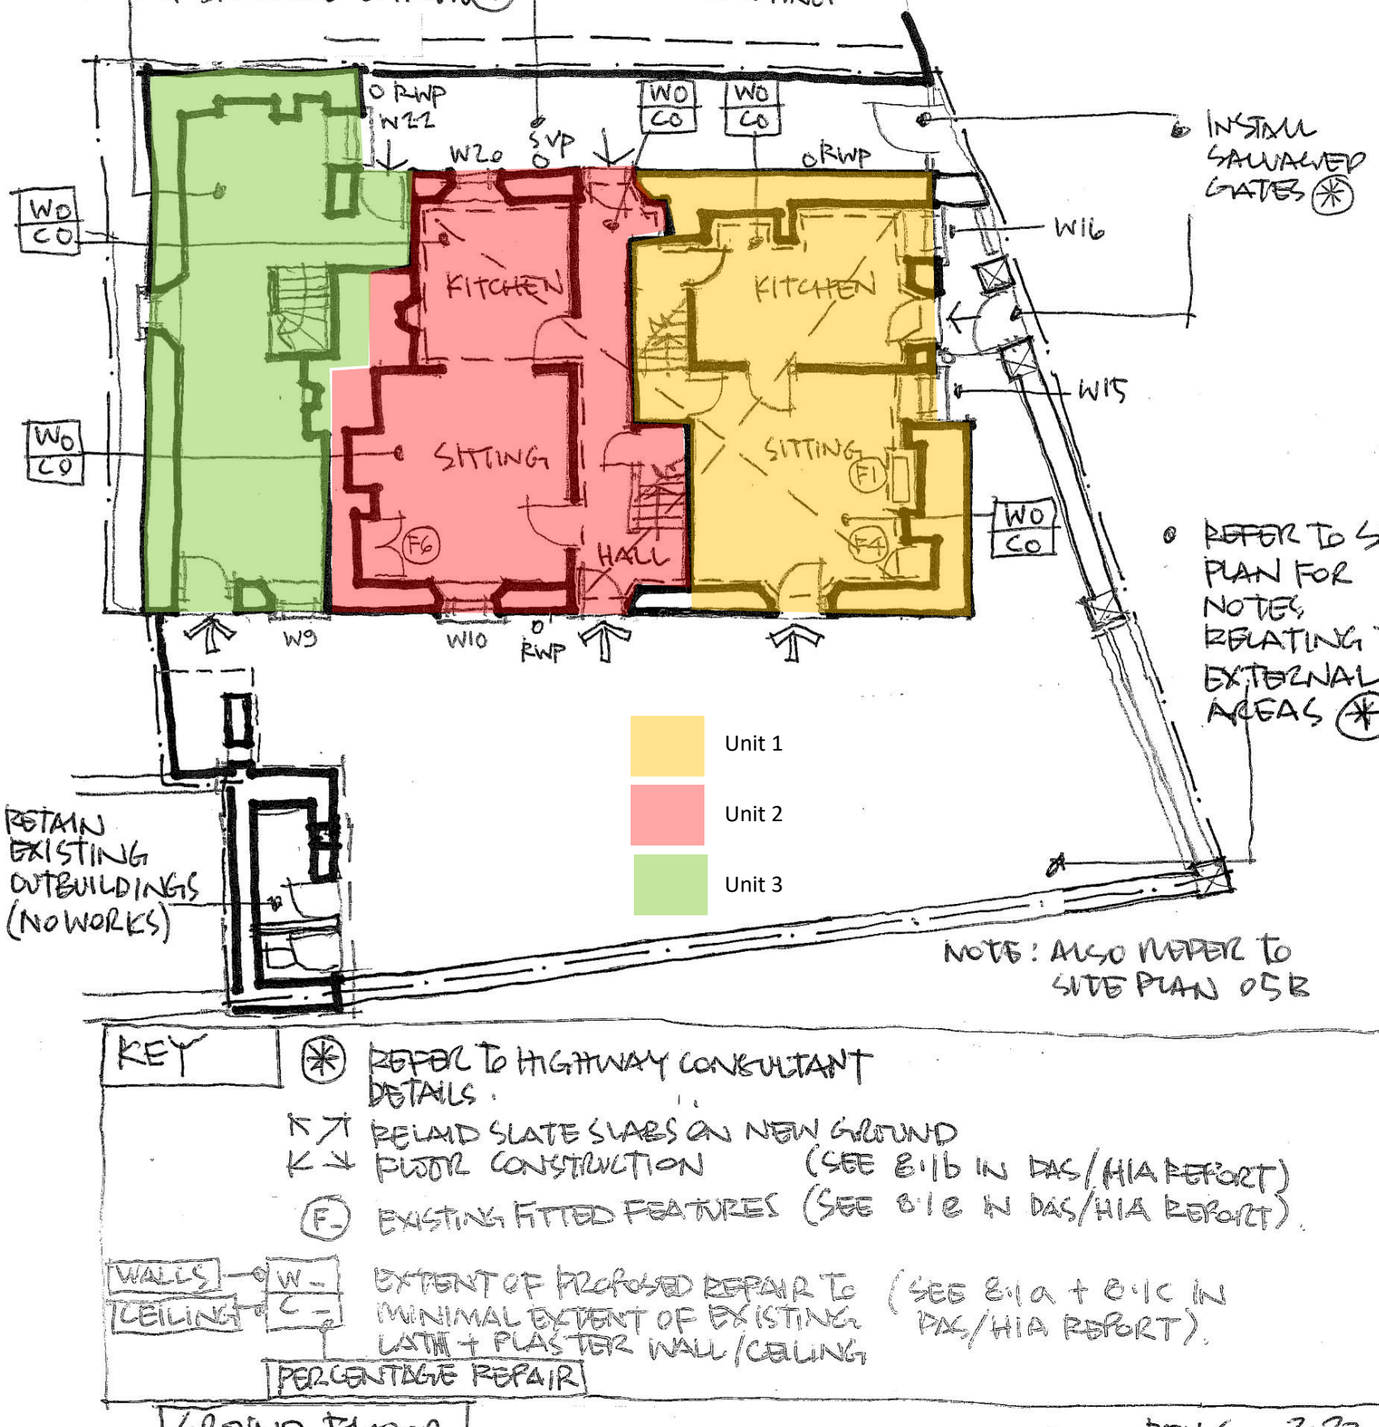

• RETAIN EXISTING OUTBUILDINGS (NO WORKS)

NOTE: ALSO REFER TO SITE PLAN 05B

KEY		
	(*)	REFER TO HIGHWAY CONSULTANT DETAILS.
	↖↗ ↙↘	RELAID SLATE SLABS ON NEW GROUND FLOOR CONSTRUCTION (SEE 8.1b IN DAS/HIA REPORT)
	(F_)	EXISTING FITTED FEATURES (SEE 8.1e IN DAS/HIA REPORT)
WALLS / CEILING	W_ / C_	EXTENT OF PROPOSED REPAIR TO MINIMAL EXTENT OF EXISTING LATH + PLASTER WALL/CEILING (SEE 8.1a + 8.1c IN DAS/HIA REPORT)
	PERCENTAGE REPAIR	

GROUND FLOOR

• REVISION C
OPENING TO PARTY WALL TO COTTAGES (1) + (2) BLOCKED UP

• REVISION B 11.21
EXTERNAL WORKS TO COTTAGE (3) OMITTED

• REVISION A 25.21
UPDATED TO REFLECT WORKS TO SINGLE DWELLING

REV C 3.22

06 B PROPOSED FLOOR PLANS 1:100

PROPOSED REINSTATEMENT WORKS TO CASTLE BUILDINGS
LLANRHAEADR – YM – MOCHNANT 02.21