Proposed Floor Plan

260521

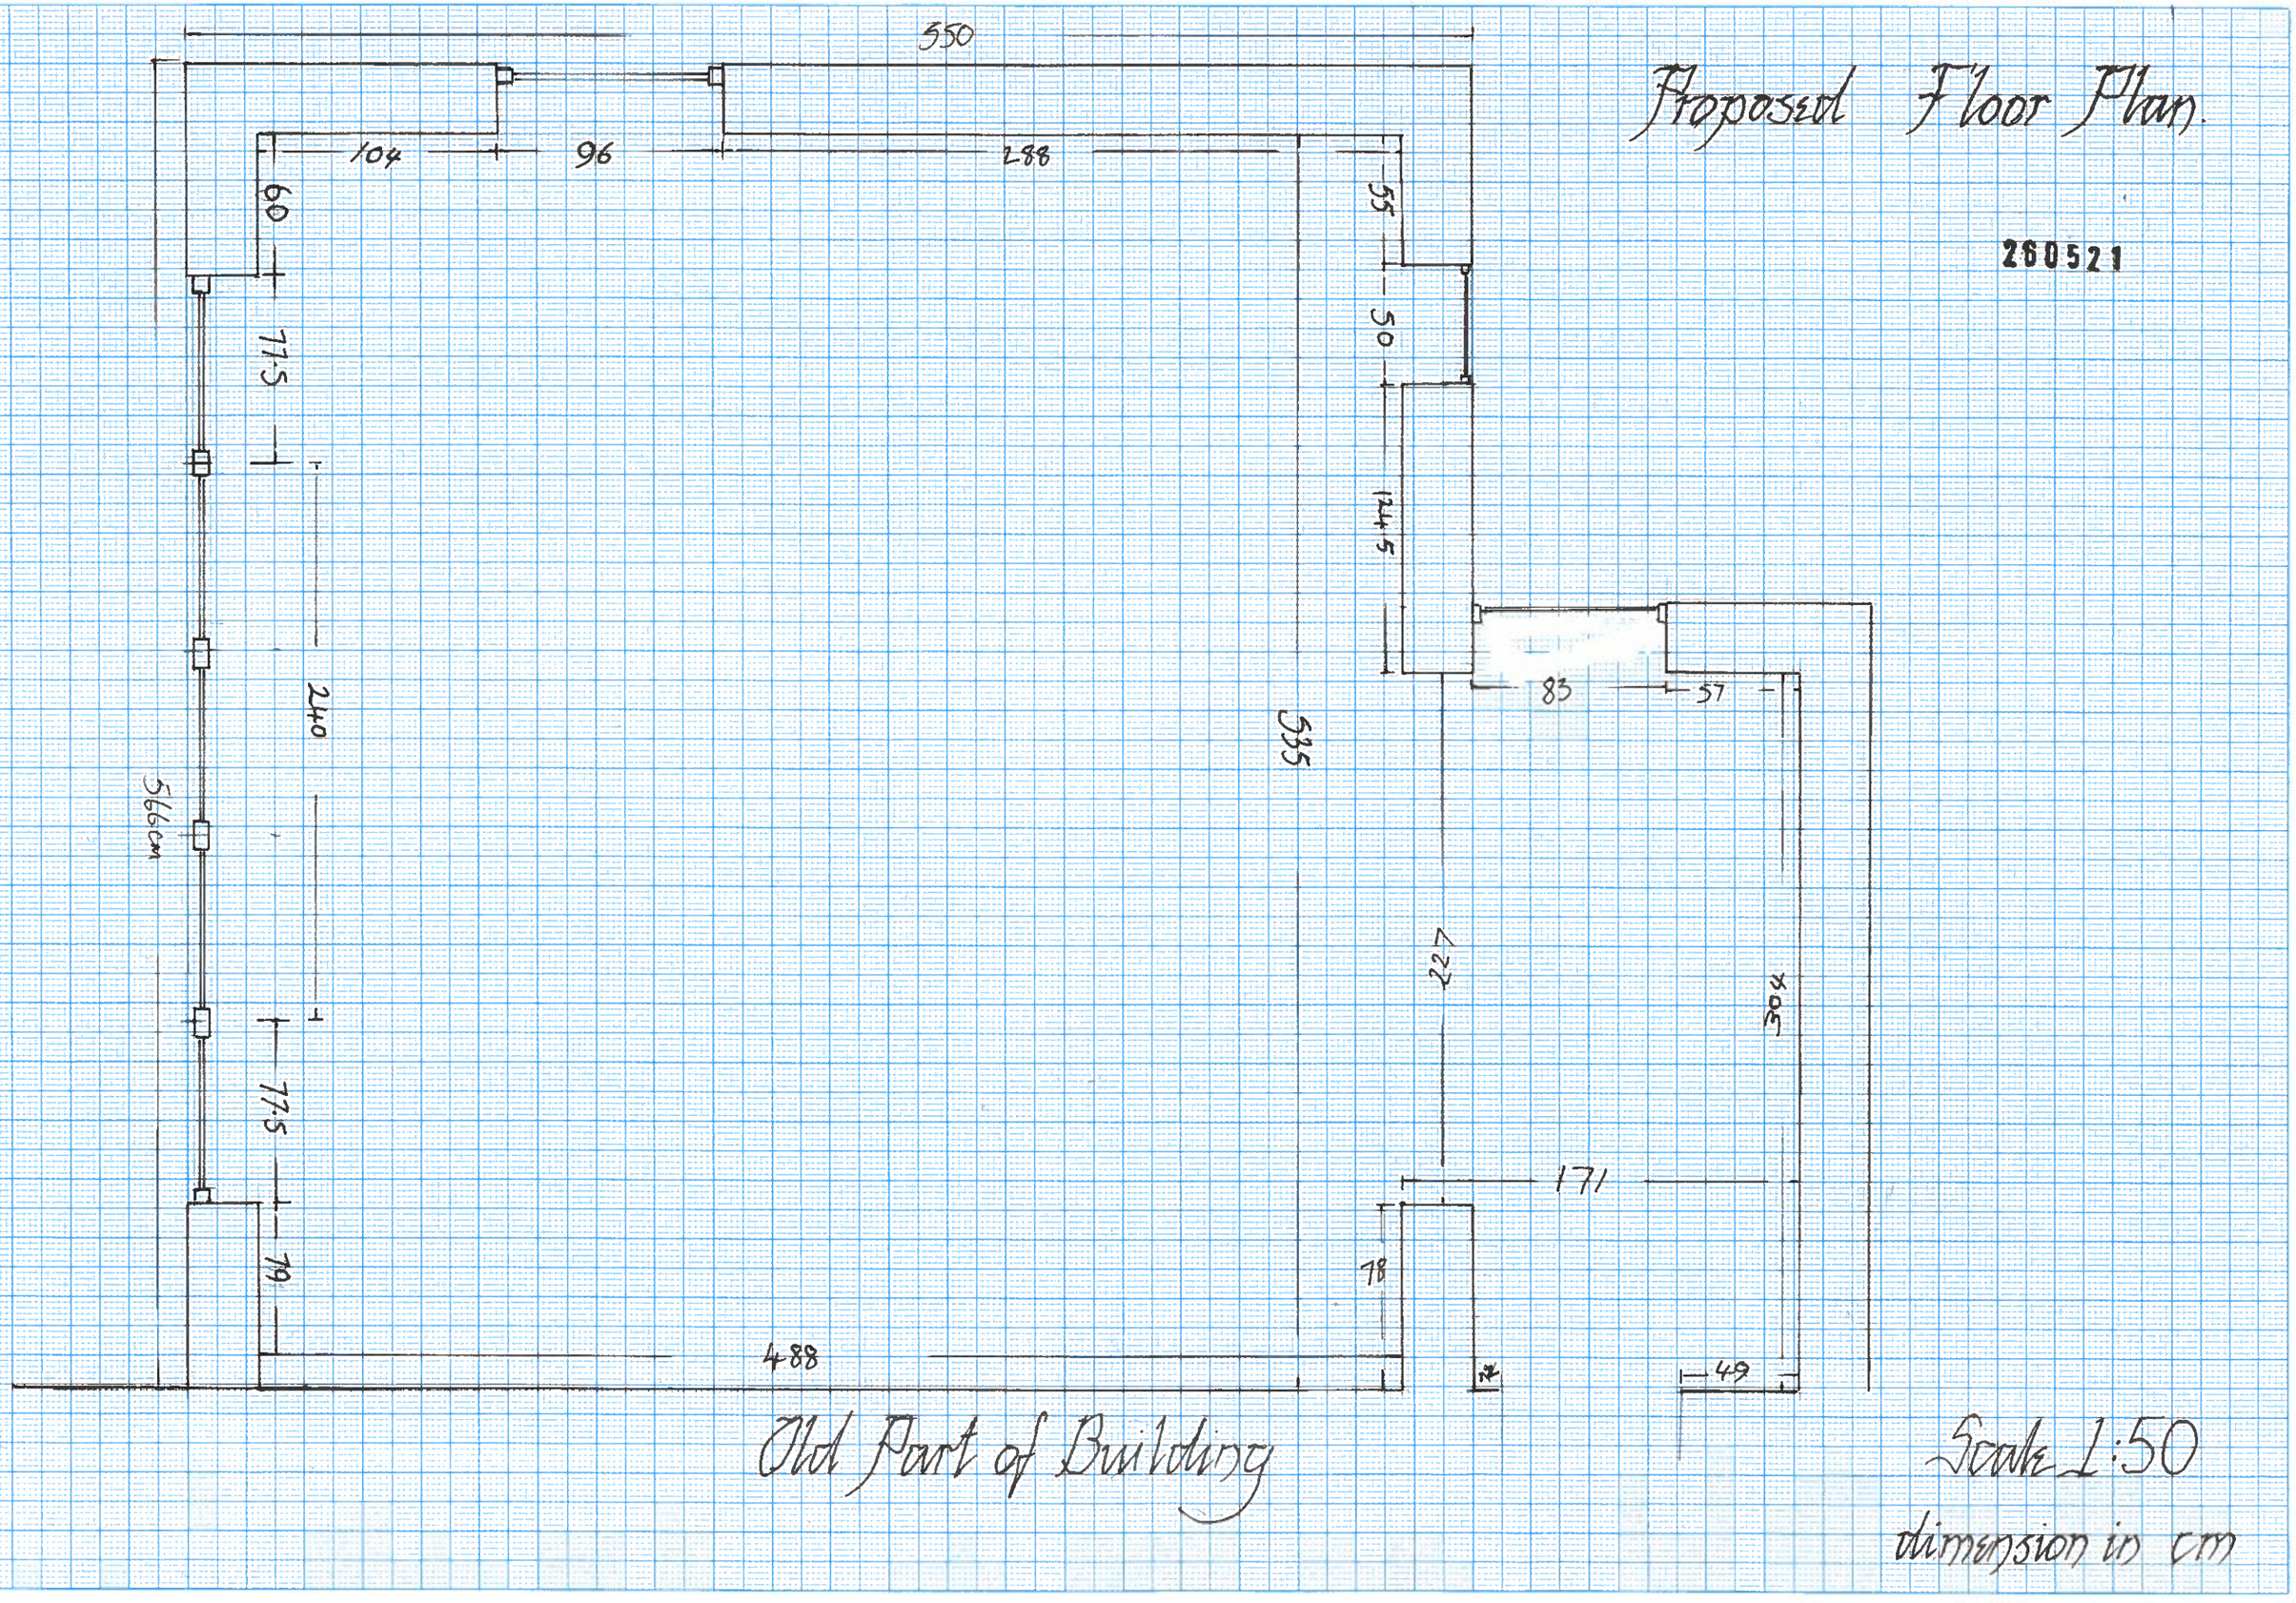

Old Part of Building

Scale 1:50

dimension in cm