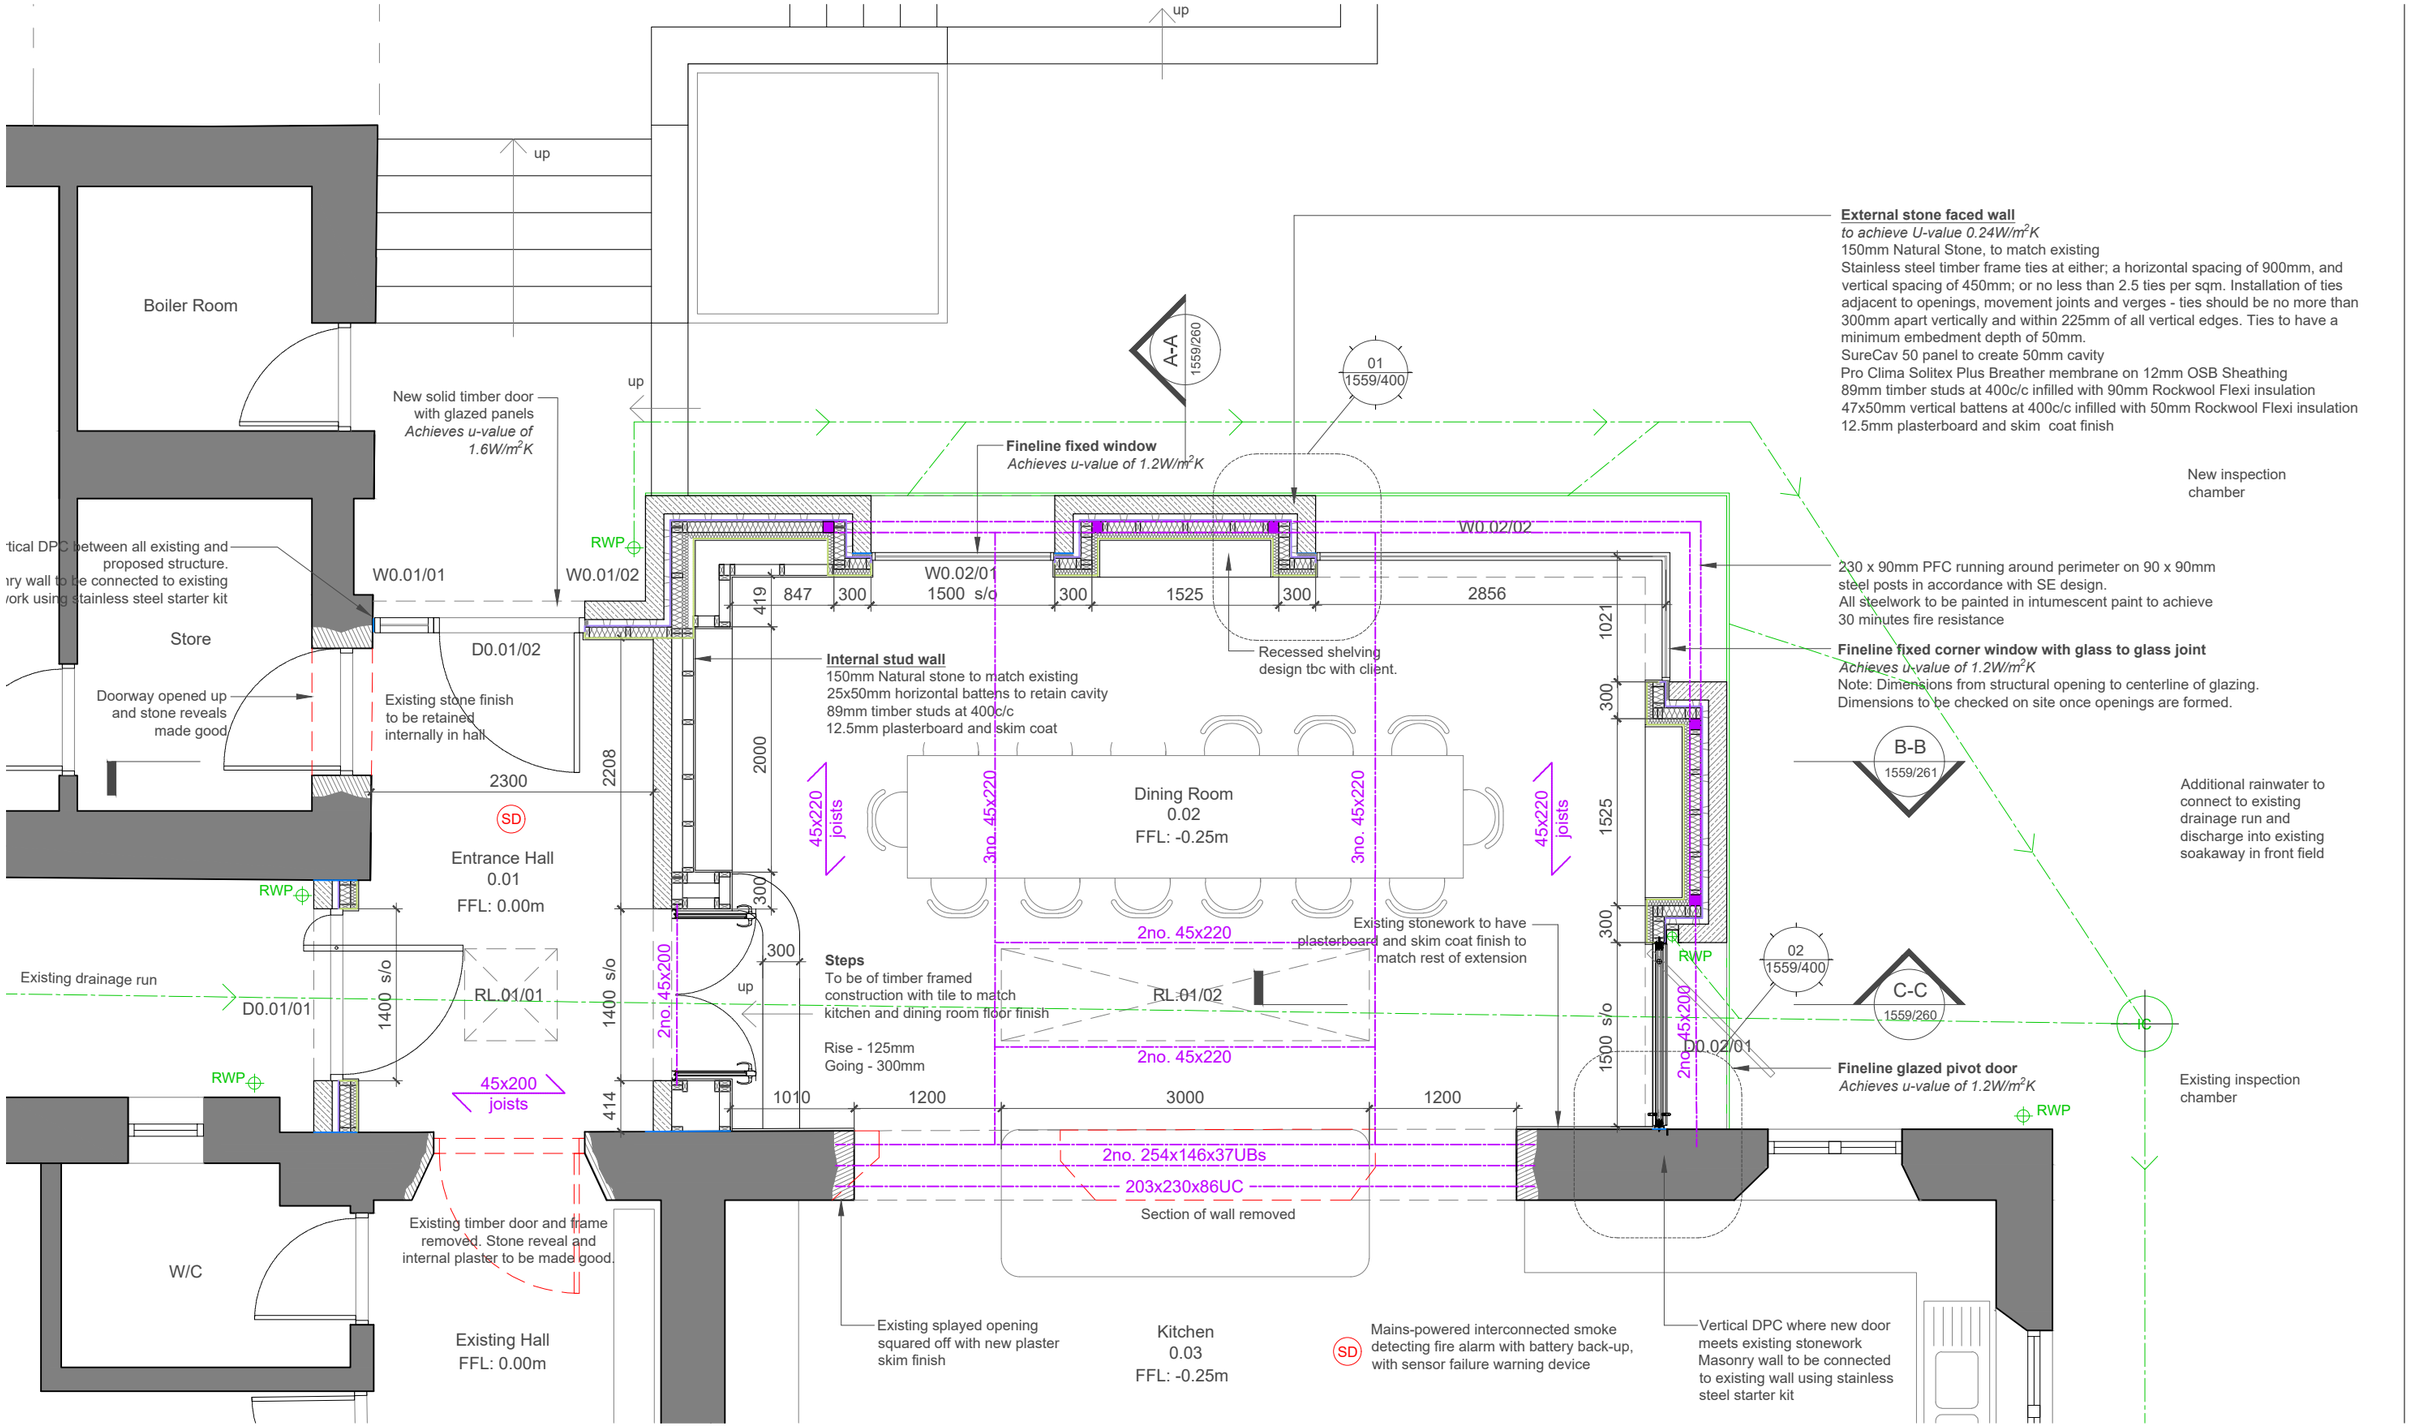

0 1 2 3 4 5 metres

orme

Rookery Farm

revision	drawn/check	date
A - amended following building control feedback	CS/MG	07.04.22
A - Structural Engineer detail added	CS/MG	27.05.22

title	GA Proposed Plan
date	01.03.2022
scale	1:50 @ A3
drawn/checked	CS/MG
drg	1559/120 rev B

Building Regs

The title, copyright and confidential information in this document belongs to Orme Limited, all rights reserved. All dimensions to be checked on site before work commences and any discrepancies reported to the Architect immediately. This drawing is to be read in conjunction with other documents issued by the Architect.

Mill Farm Barns, Tuckers Lane, Baltonsborough, Glastonbury, BA6 8RH :: t 01458 445100 :: info@orme-architecture.com