N

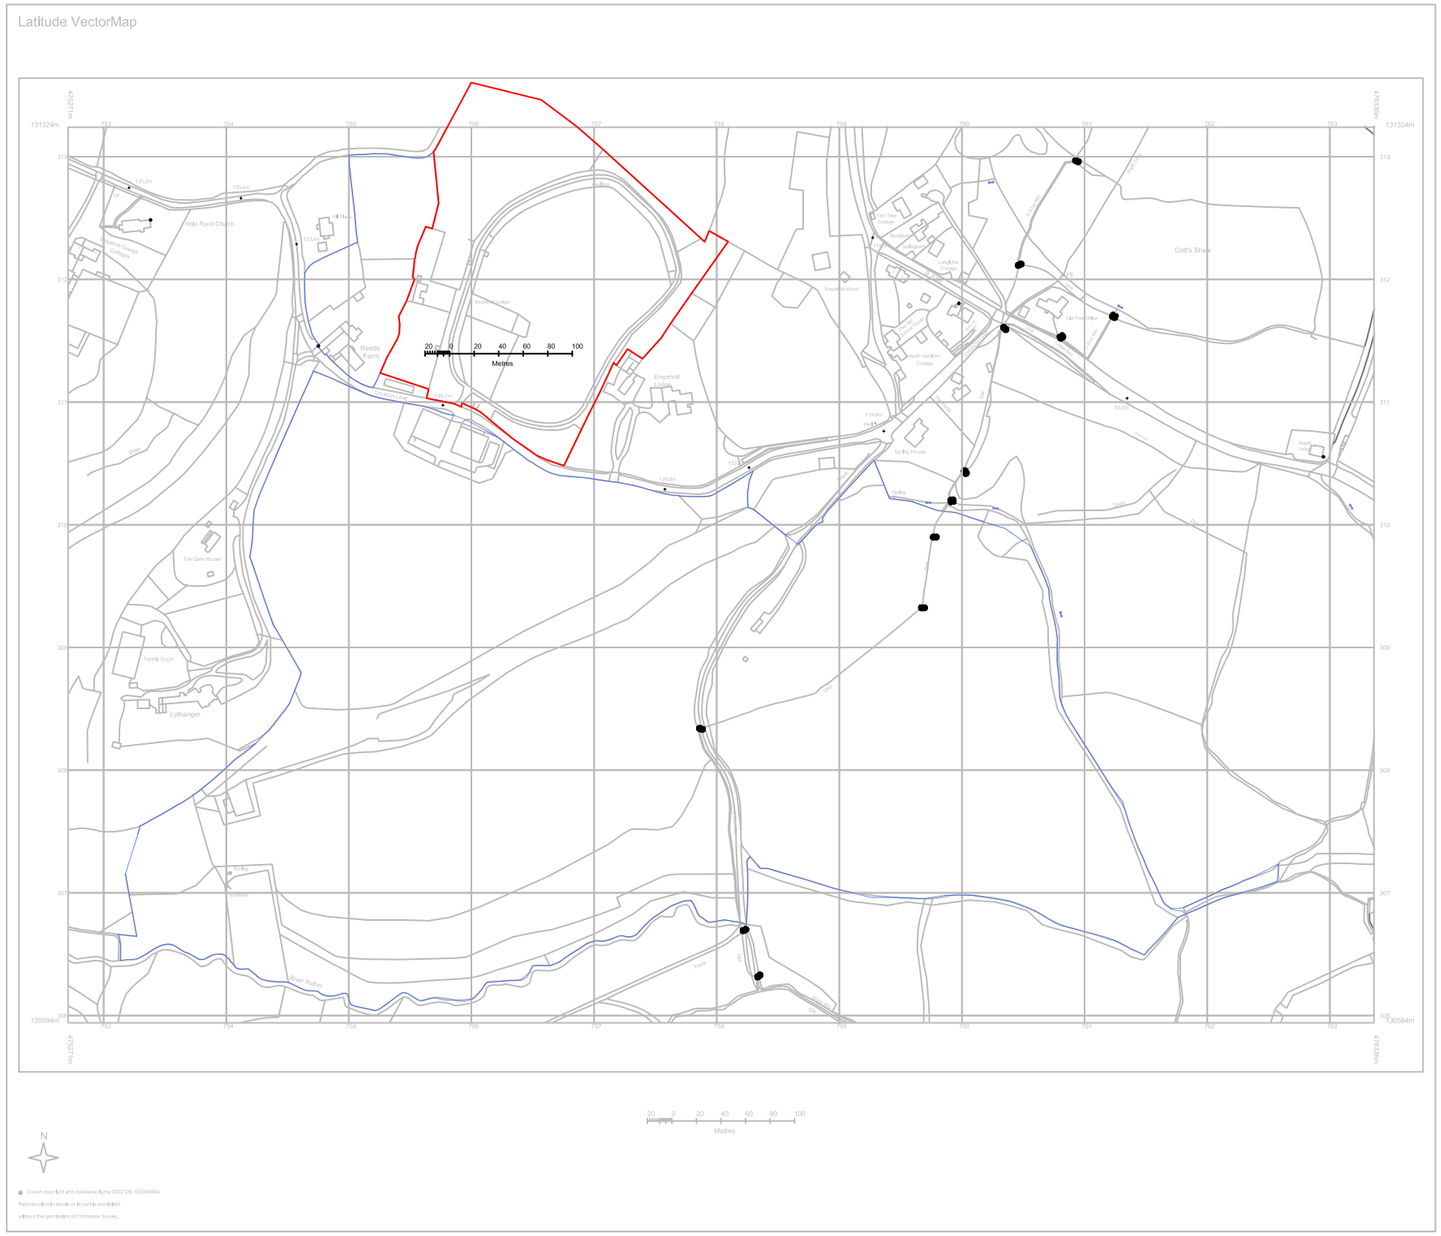

© Crown copyright and database rights 2022 OS 100035864
Reproduction in whole or in part is prohibited
without the permission of Ordnance Survey.

ACE DESIGNS
Architectural & Civil Engineering Design
143 Station Road, Liss, Hants. GU33 7AJ
Tel 01730 894988
e-mail:enquiries@acedesigns-ltd.co.uk
www.ace-designs.co.uk

Job Title	Proposed elongated Menage at Reeds Farm, Empshott
Drawing Title	Location Plan
Client	Mr and Mrs Pollecoff

Scale 1:5000 @ A3	Date Apr 22	Designed GG
Drawn EV	Checked GG	Approved
Job No 220401	Drawing No 220401 / 01	Rev