the site

Temporary Signage

S1 + S3

S2

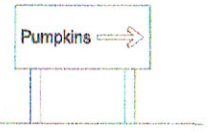

S4

S5 x 2No. No-Entry signs on each gate post

Incoming Visitors

Exit route for Visitors

Parking 50 Spaces

Overflow Parking

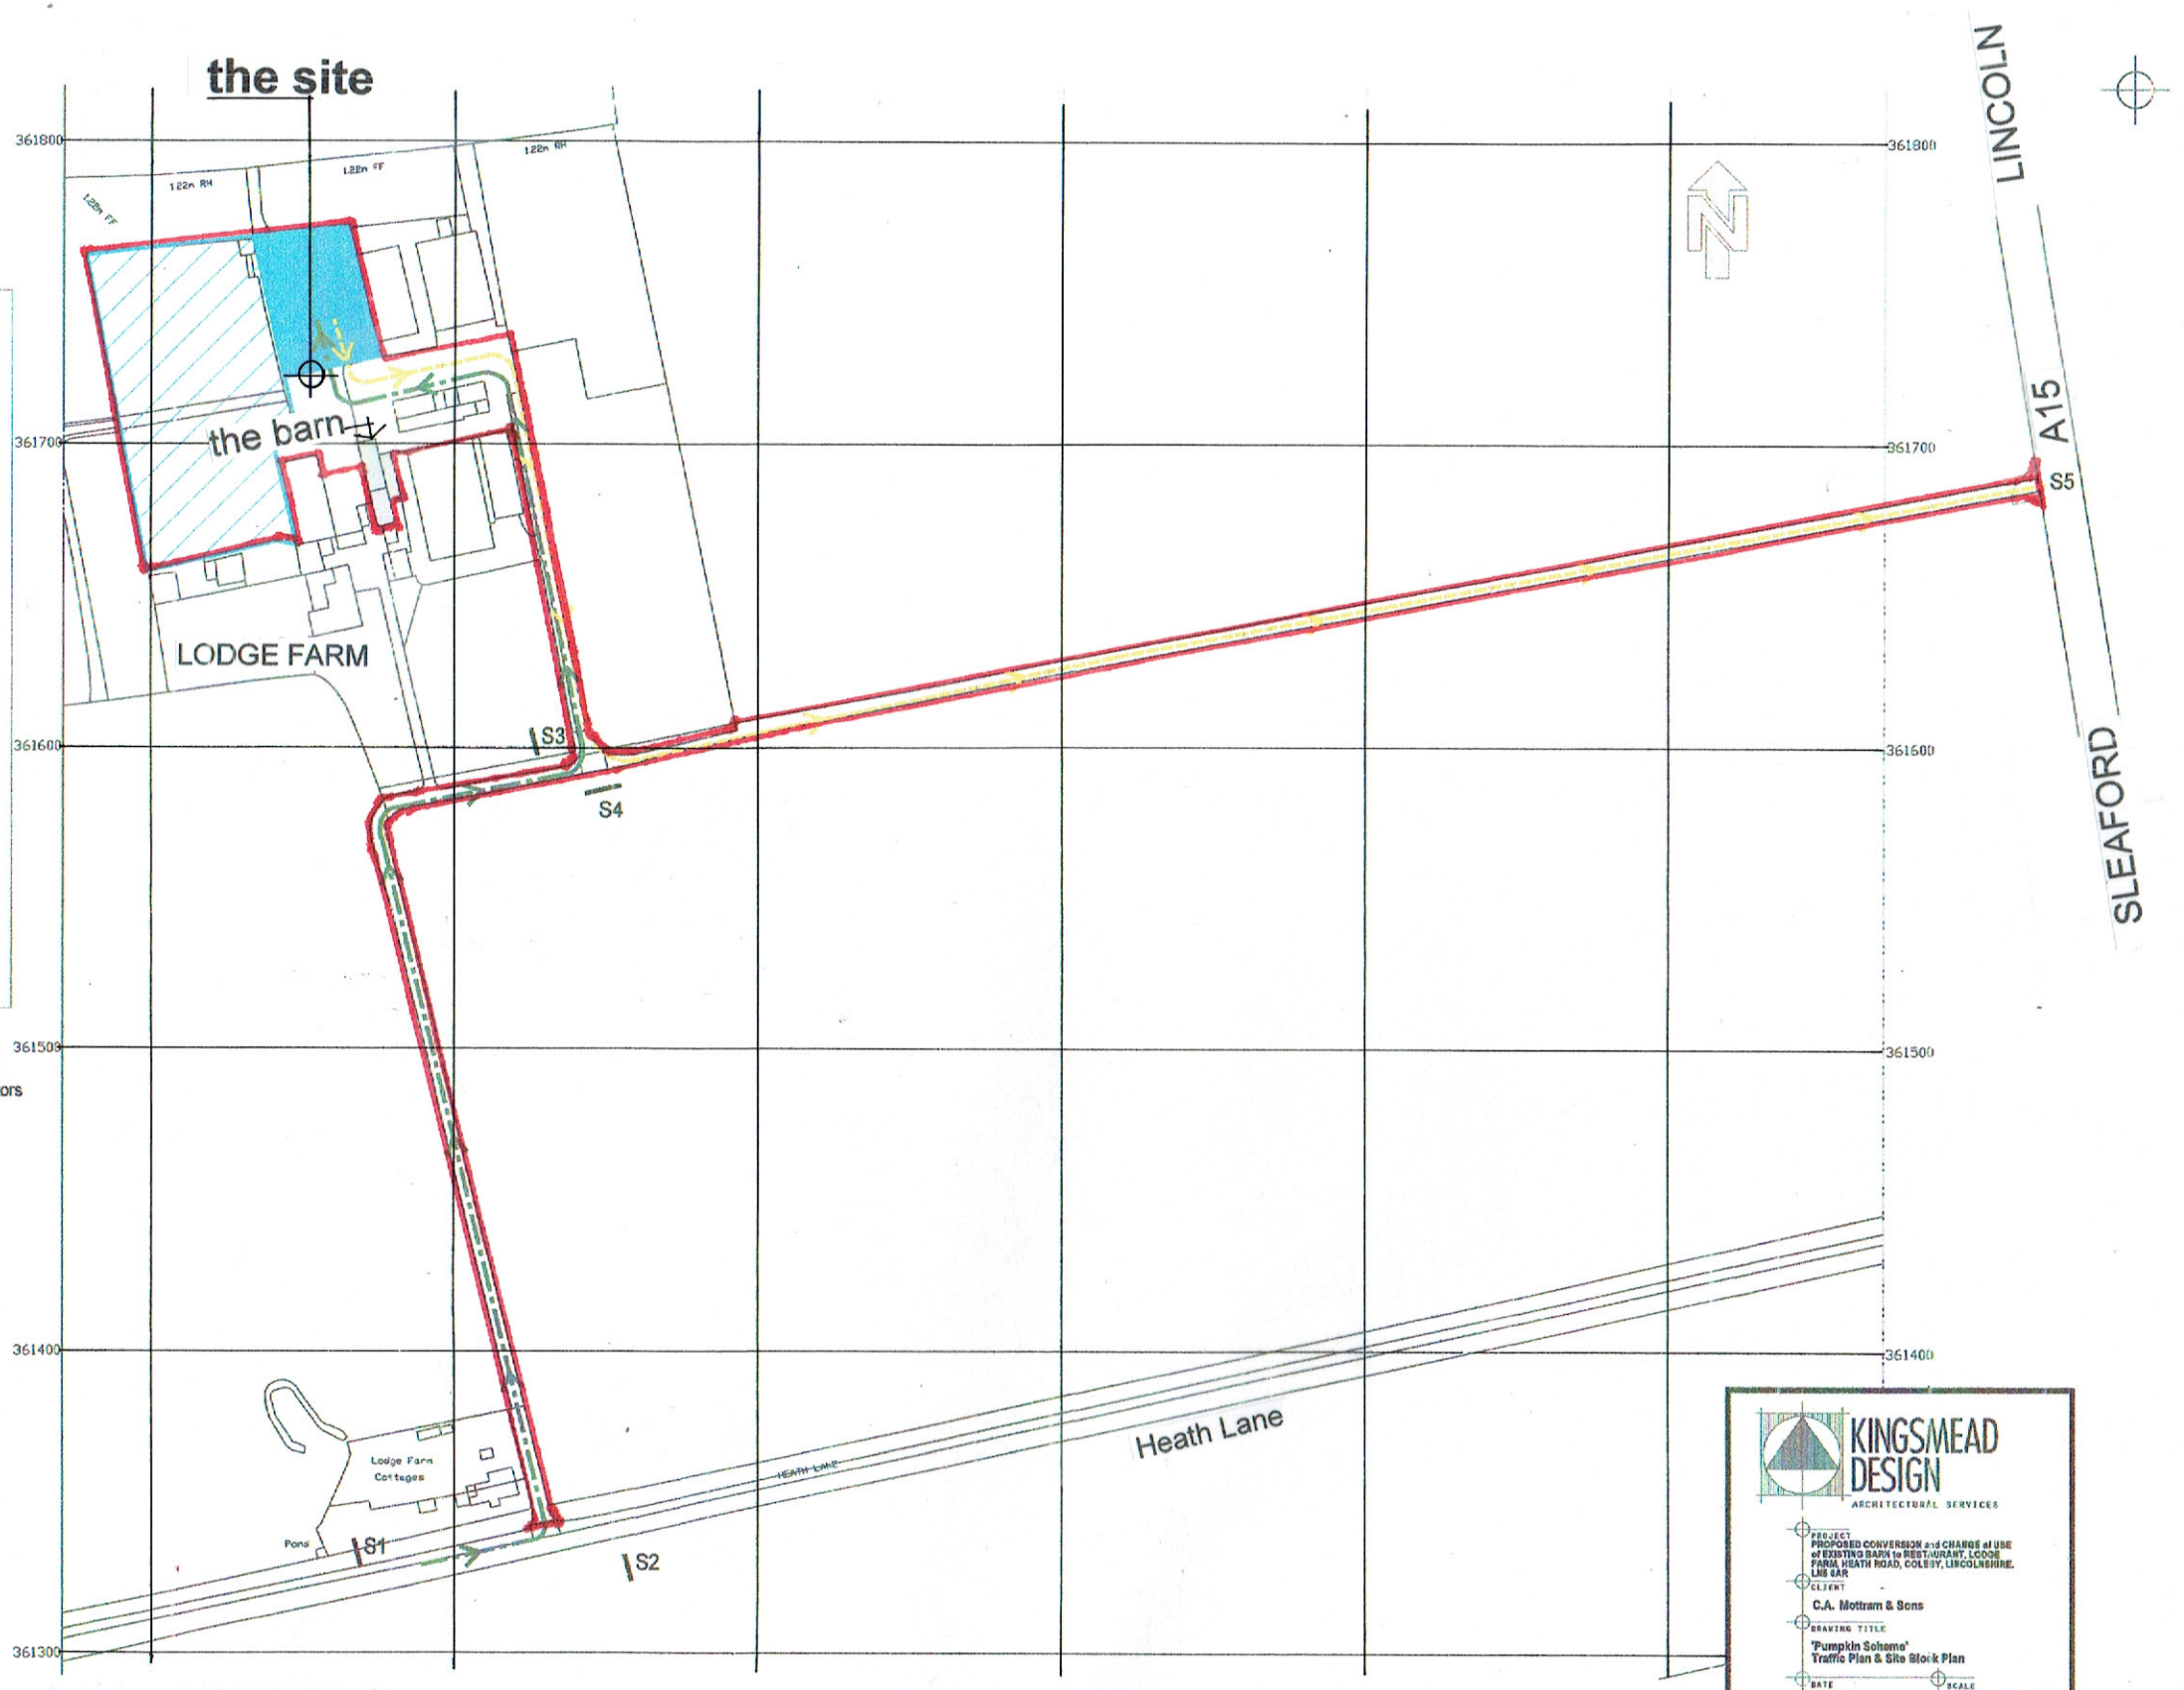

site location plan 1:2500 at A3

SCALE 0 50 100 metres

KINGSMEAD DESIGN
ARCHITECTURAL SERVICES

PROJECT
PROPOSED CONVERSION and CHANGE of USE of EXISTING BARN to RESTAURANT, LODGE FARM, HEATH ROAD, COLEBY, LINCOLNSHIRE. LN5 0AR

CLIENT
C.A. Mottram & Sons

DRAWING TITLE
'Pumpkin Soltome'
Traffic Plan & Site Block Plan

DATE
30 / 05/ 2022

SCALE
1:1250@A1 / 1:2500@A3

DRAWN
UB

AUTHORISED

DRAWING REFERENCE NO.
KMD/ LPC/ 2020/ 023

KINGSMEAD HOUSE, CHURCH HILL, WASHINGBOROUGH, LINCOLN LN4 1EH
t: 0845 114 2352 e: loubutler@kingsmeaddesign.com w: kingsmeaddesign.com