Ground Floor Plan
146m²

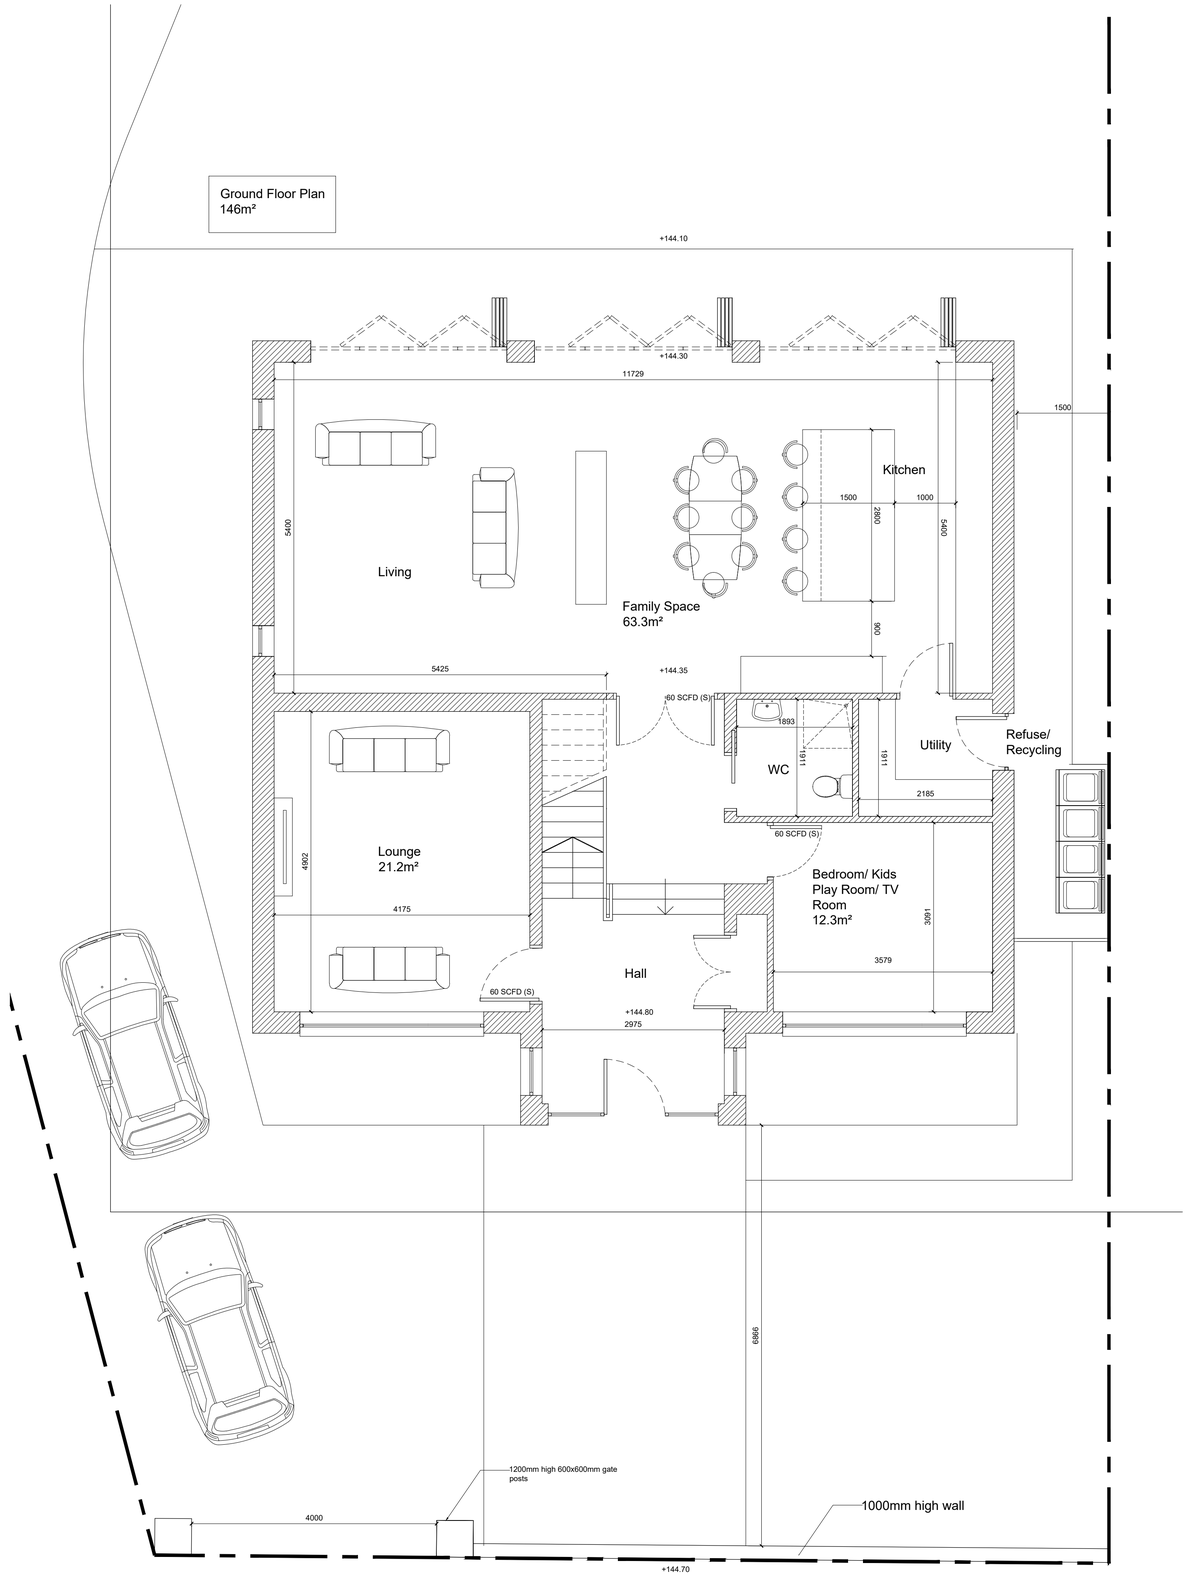

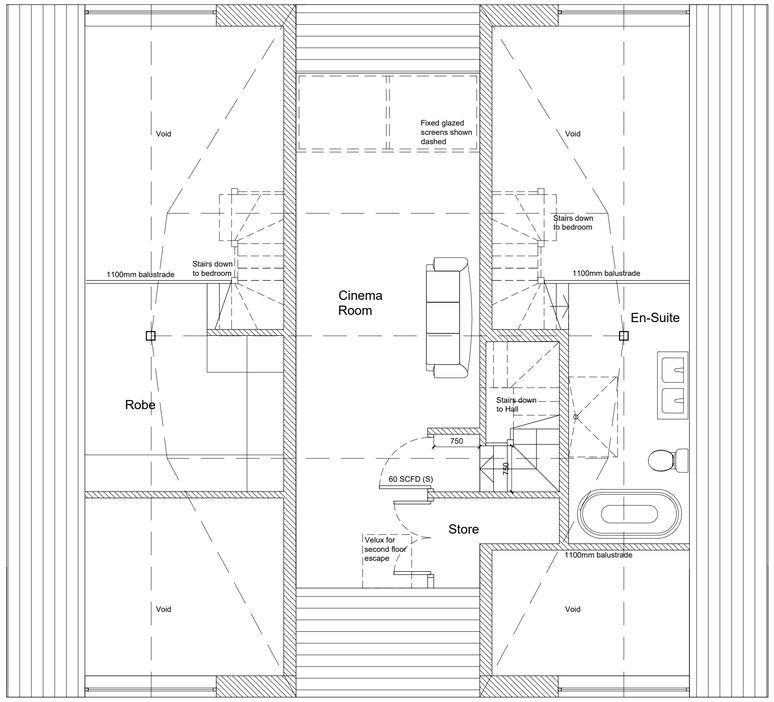

First Floor Plan (1:50)

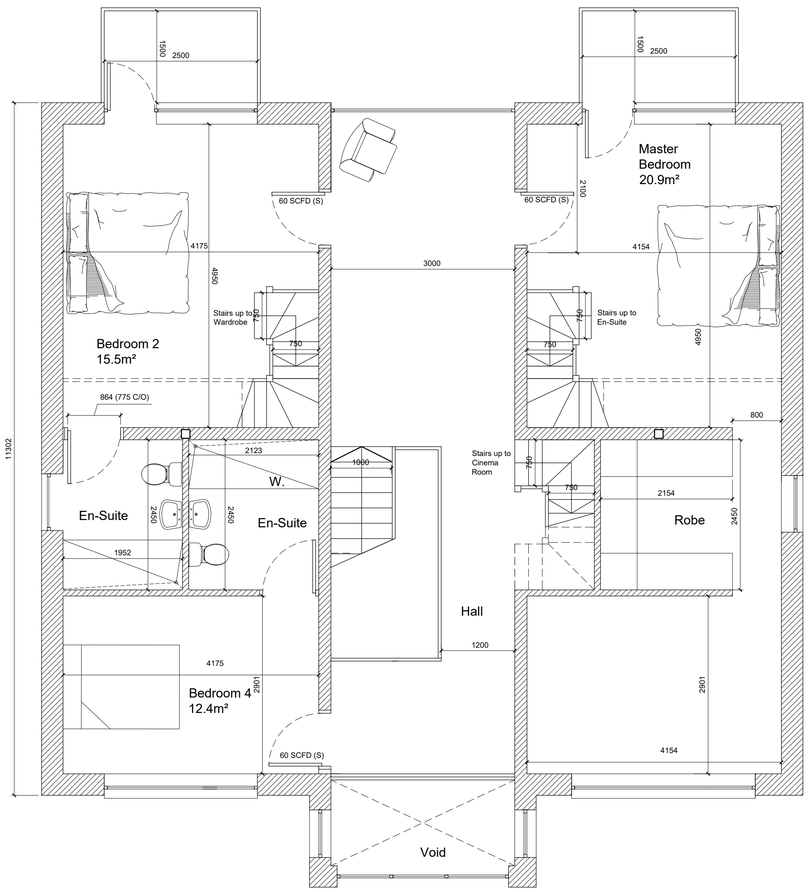

First Floor Plan (1:50)

1:50
1m 0 1m 2m 3m 4m 5m

S2 ARCHITECTURE
Unit 3, 5 Auchinairn Road
Bishopbriggs
Tel: 07984 341 767
info@s2arch.co.uk

Mr Fraser Craig
Plot 1
Glen Douglas Drive
Dullatur

House Floor Plans

Scale: 1:50 @ A1

PL(20)001