THIS DRAWING IS COPYRIGHT OF ALGO BLAIRGOWRIE LTD AND MUST NOT BE REPRODUCED IN WHOLE OR PART WITHOUT WRITTEN PERMISSION

Rev.	Date	Description	App'd

ALL DIMENSIONS TO BE CHECKED ON SITE PRIOR TO CONSTRUCTION AND MANUFACTURE, AND ANY DISCREPANCIES TO BE REPORTED TO CONTRACT ADMINISTRATOR

LEGEND

- EXISTING BUILDINGS
- PROPOSED BUILDING
- EXISTING OVERHEAD POWER CABLES
- UNDERGROUND POWER CABLES
- LAND OWNERSHIP
- DEVELOPMENT BOUNDARY

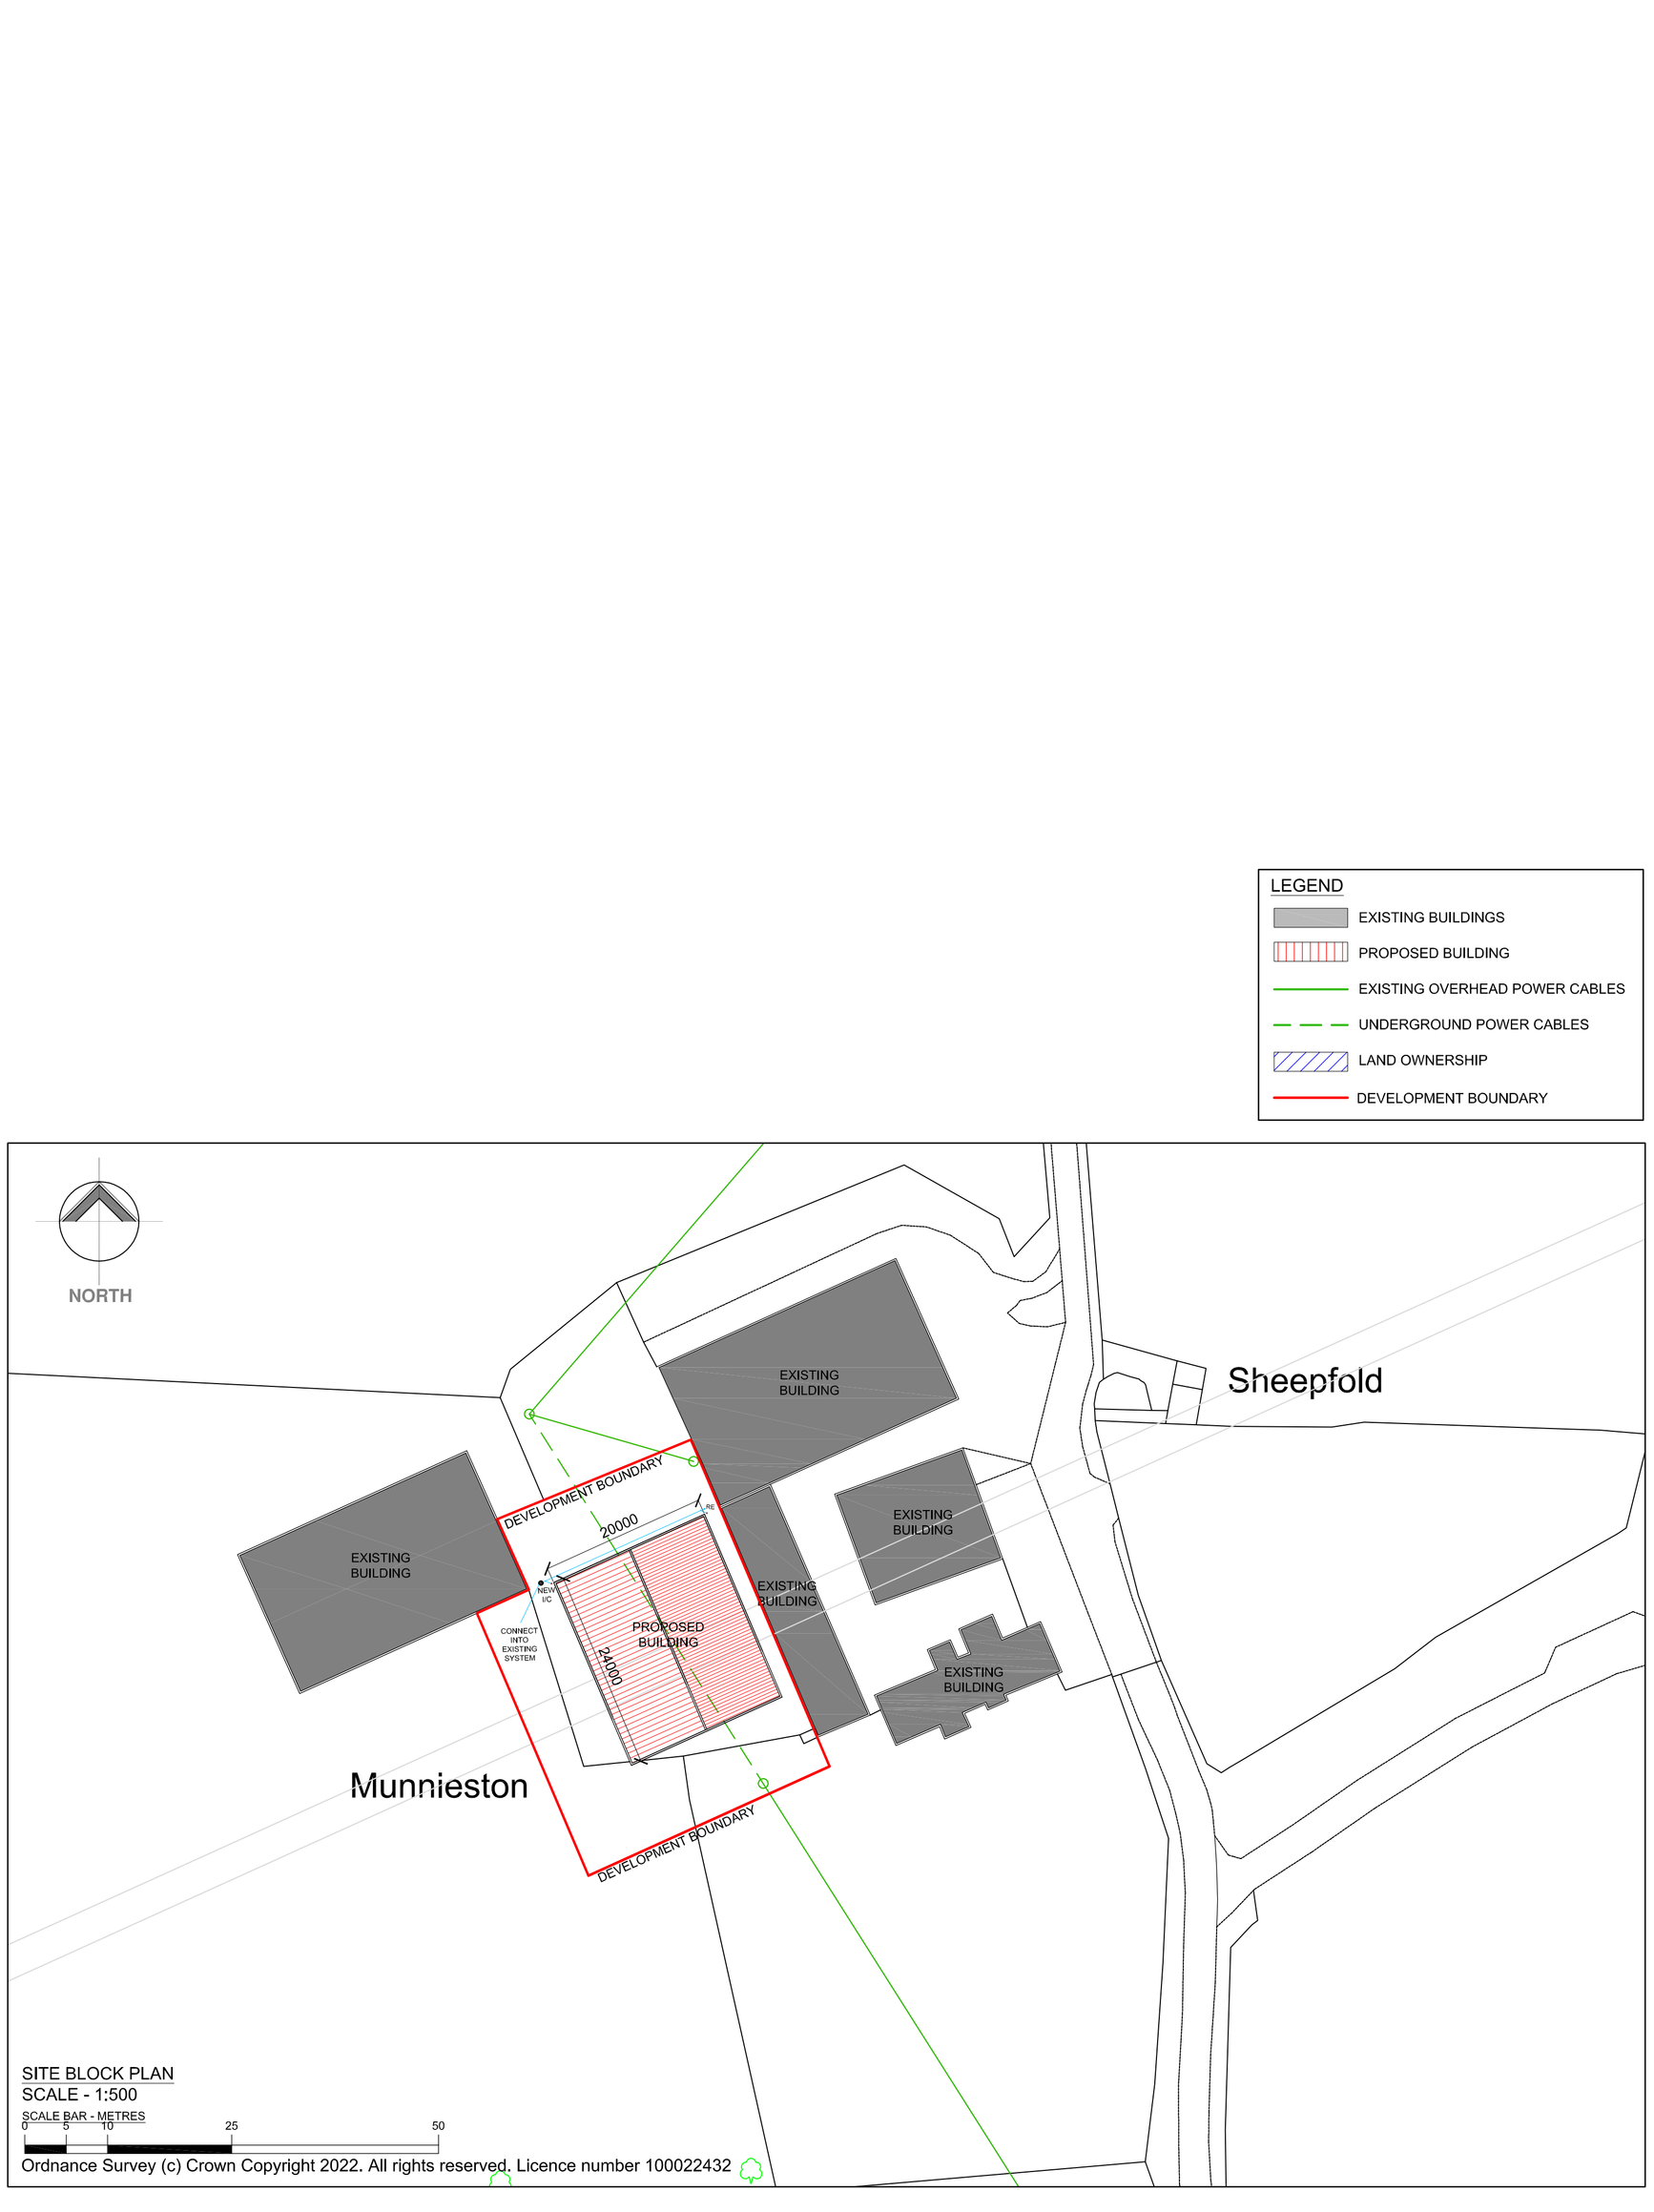

SITE BLOCK PLAN
SCALE - 1:500
SCALE BAR - METRES
0 5 10 25 50

Ordnance Survey (c) Crown Copyright 2022. All rights reserved. Licence number 100022432

SCALE BAR - METRES
0 5 10 25 50 100 200

Ordnance Survey (c) Crown Copyright 2022. All rights reserved. Licence number 100022432

PLANNING
NOT FOR CONSTRUCTION

algo Blairgowrie Ltd.
ALGO BUSINESS CENTRE
GLENEARN ROAD
PERTH
PH2 0NJ
Tel: 01738 450436
Fax: 01738 450446
E-mail: pa@algo.co.uk
Web: www.algo.co.uk

Drawn By	Checked By	
LN	MA	
Drawing Sheet Size	Scale	Date
A1	AS SHOWN	15.06.2022

Project Title
PROPOSED STORAGE BUILDING AT MUNNIESTON FARM, WEST OF CARDONA, STIRLING, FK8 3QG

Drawing Title
SITE BLOCK PLAN & SITE LOCATION PLAN

Project Number
P22-053

Drawing Number	Revision
SP_01	-