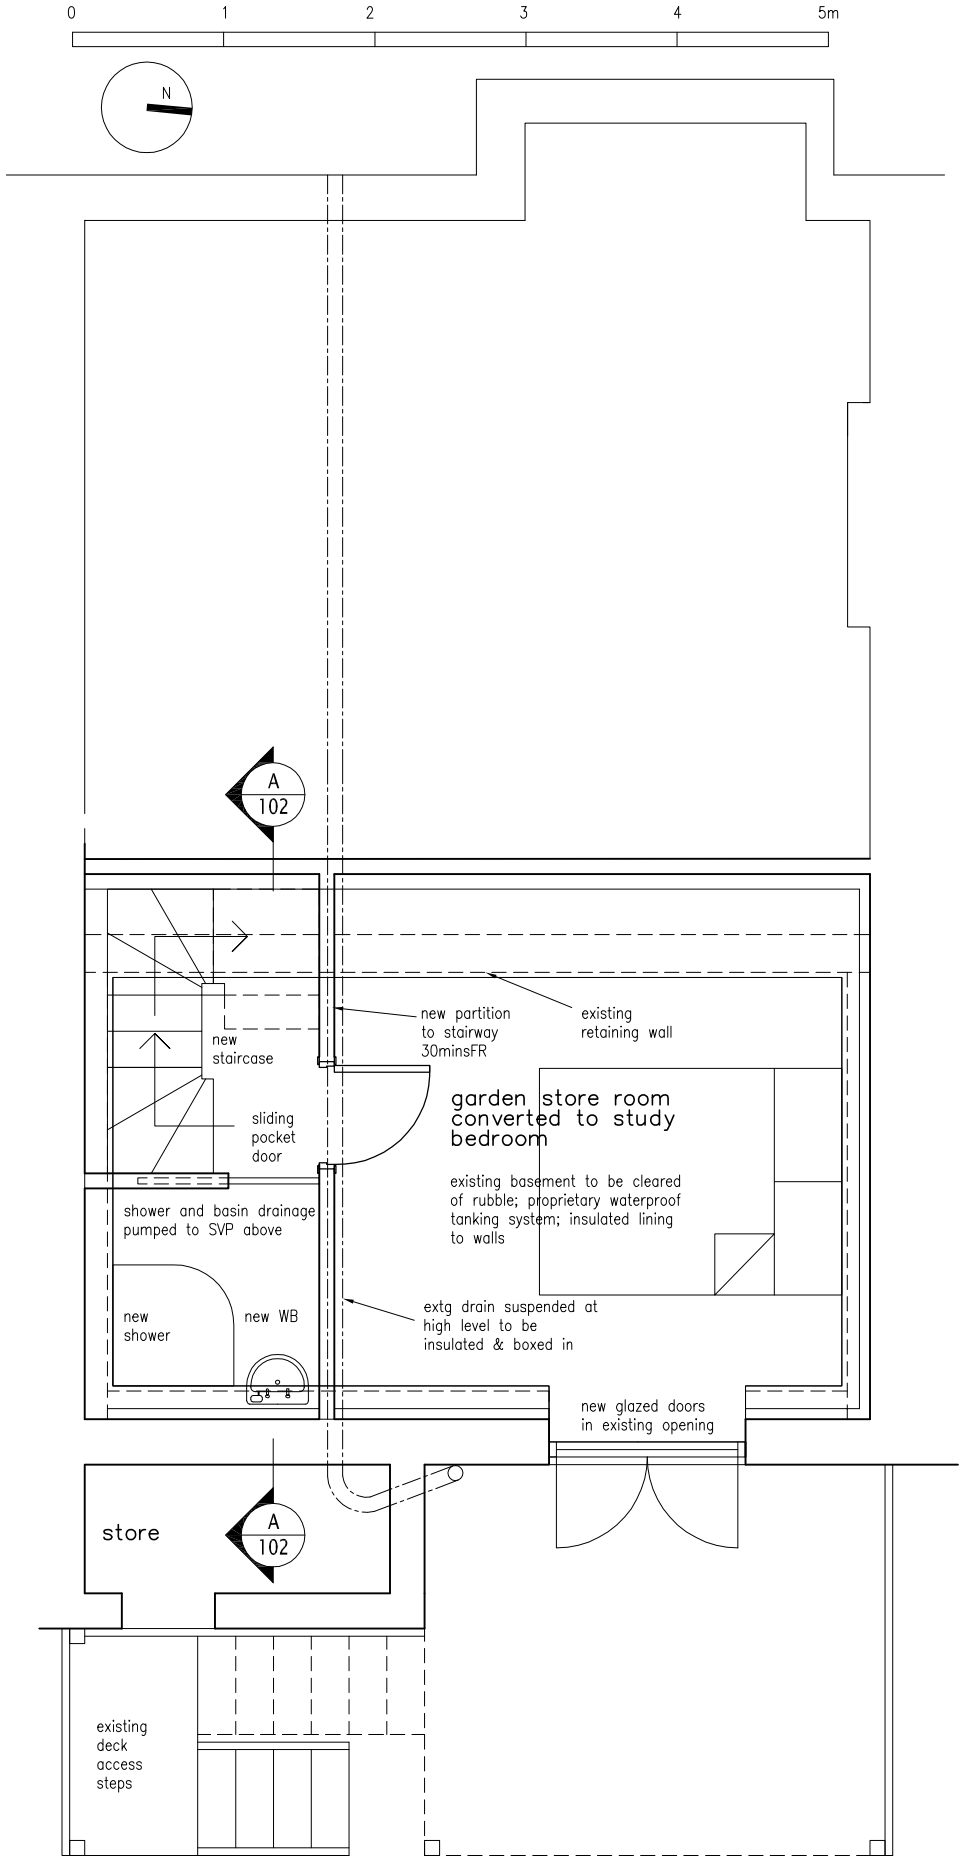

Basement Floor Plan

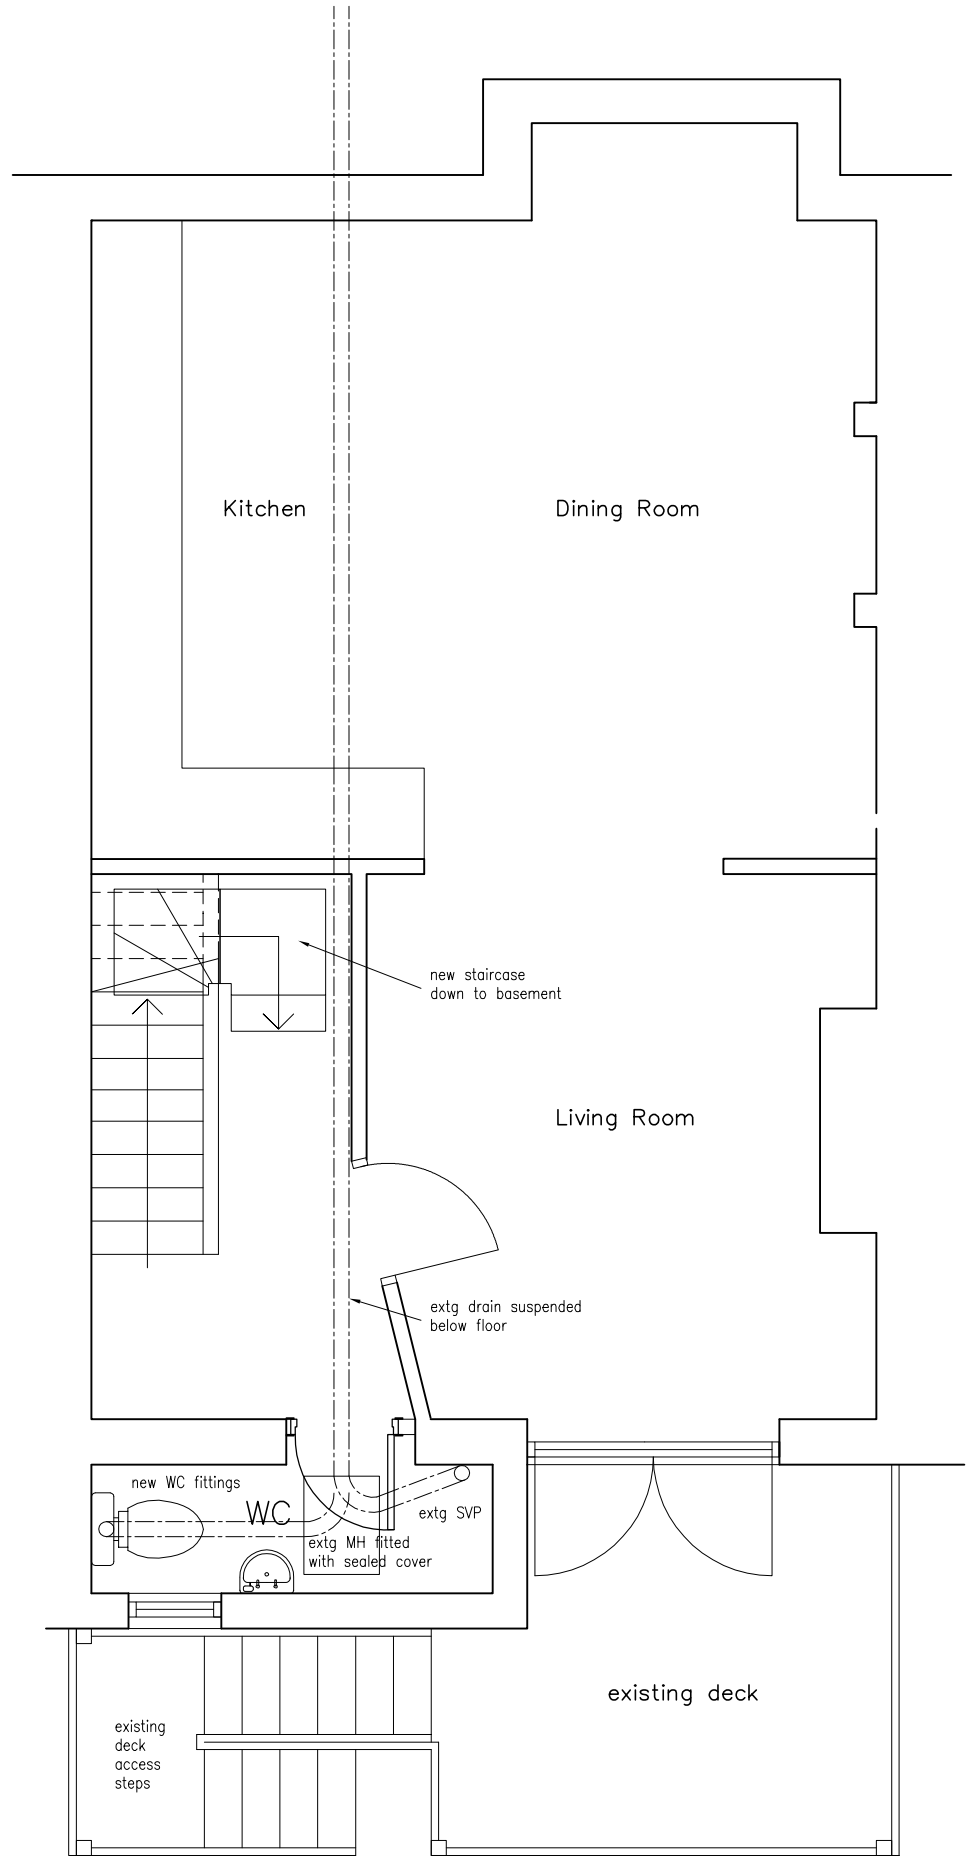

Lower Ground Floor Plan Layout as existing

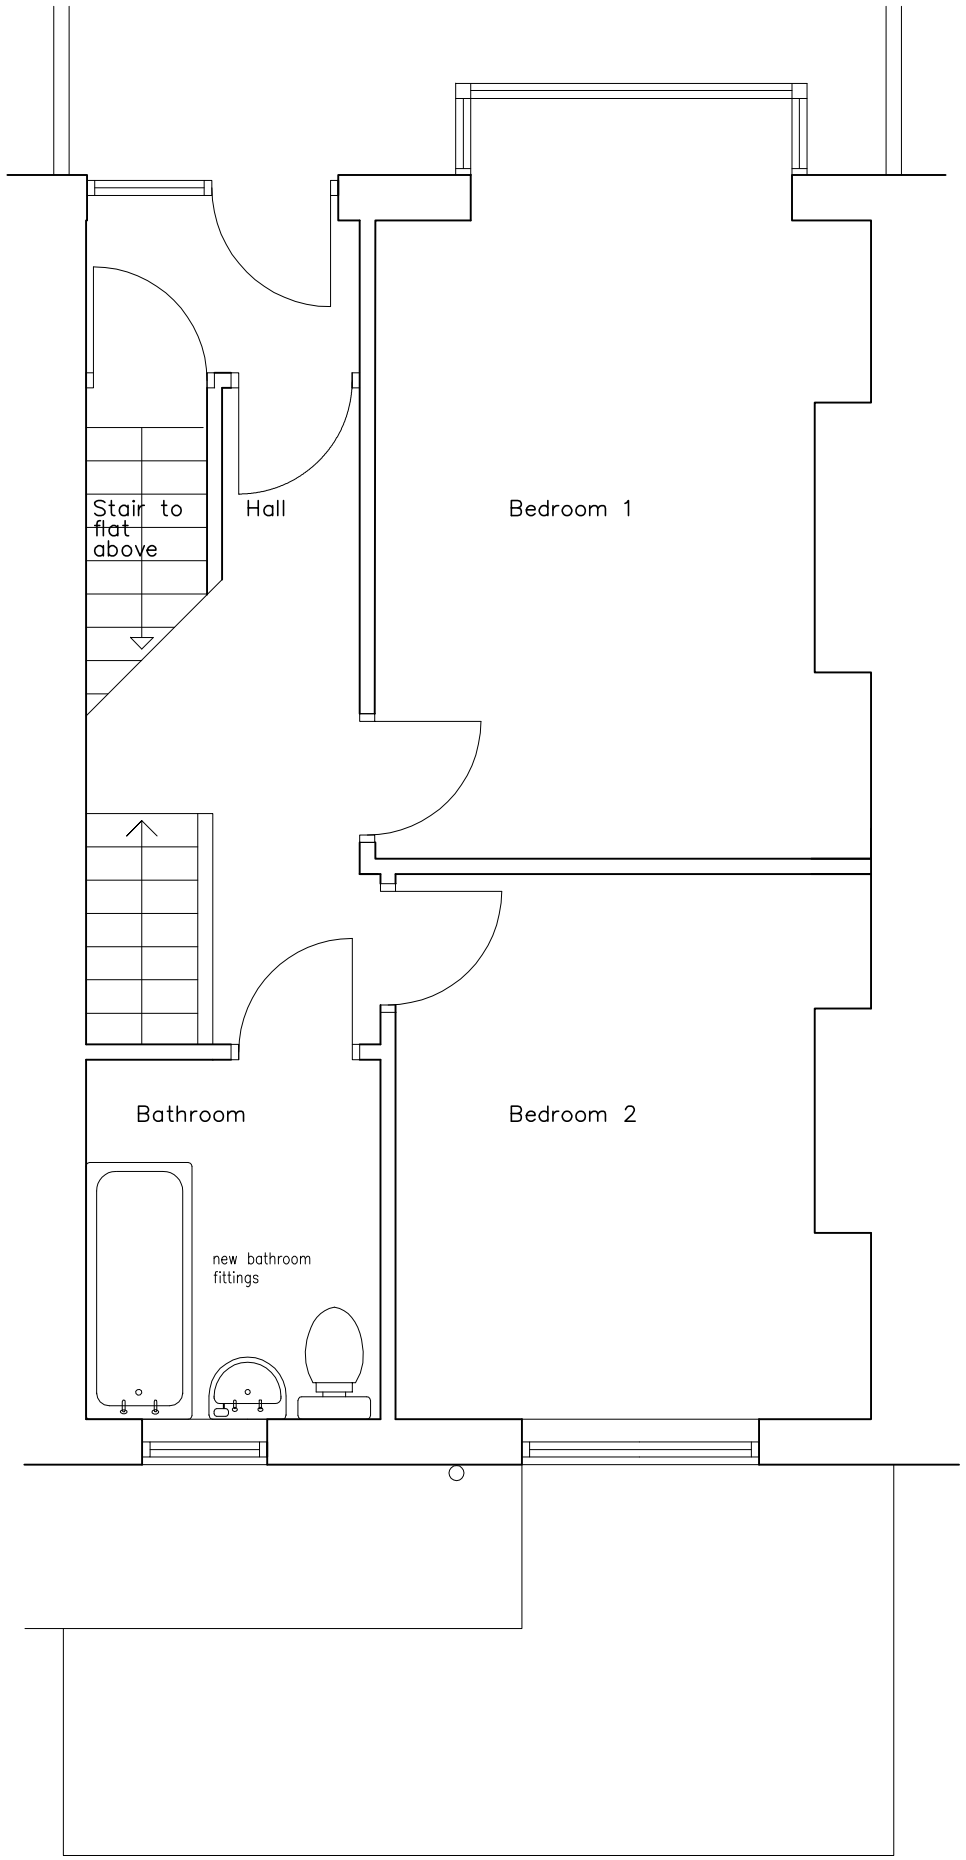

Ground Floor Plan Layout as existing

Do not scale this drawing except for planning purposes. Check all dimensions on site

Revisions

Project	42 Stanmer Park Road, Brighton, BN1 7JJ		
Drawing title	Floor plans		
Drawing No	2206/P/101	Scale	1/50 @ A3
Date	May 2022	Status	Planning

John Whiting • Architect

14 Bates Road, Brighton, BN1 6PG
M: 07818 443753 E: jw@johnwhiting.co.uk
www.johnwhiting.co.uk