P Parking Diagram

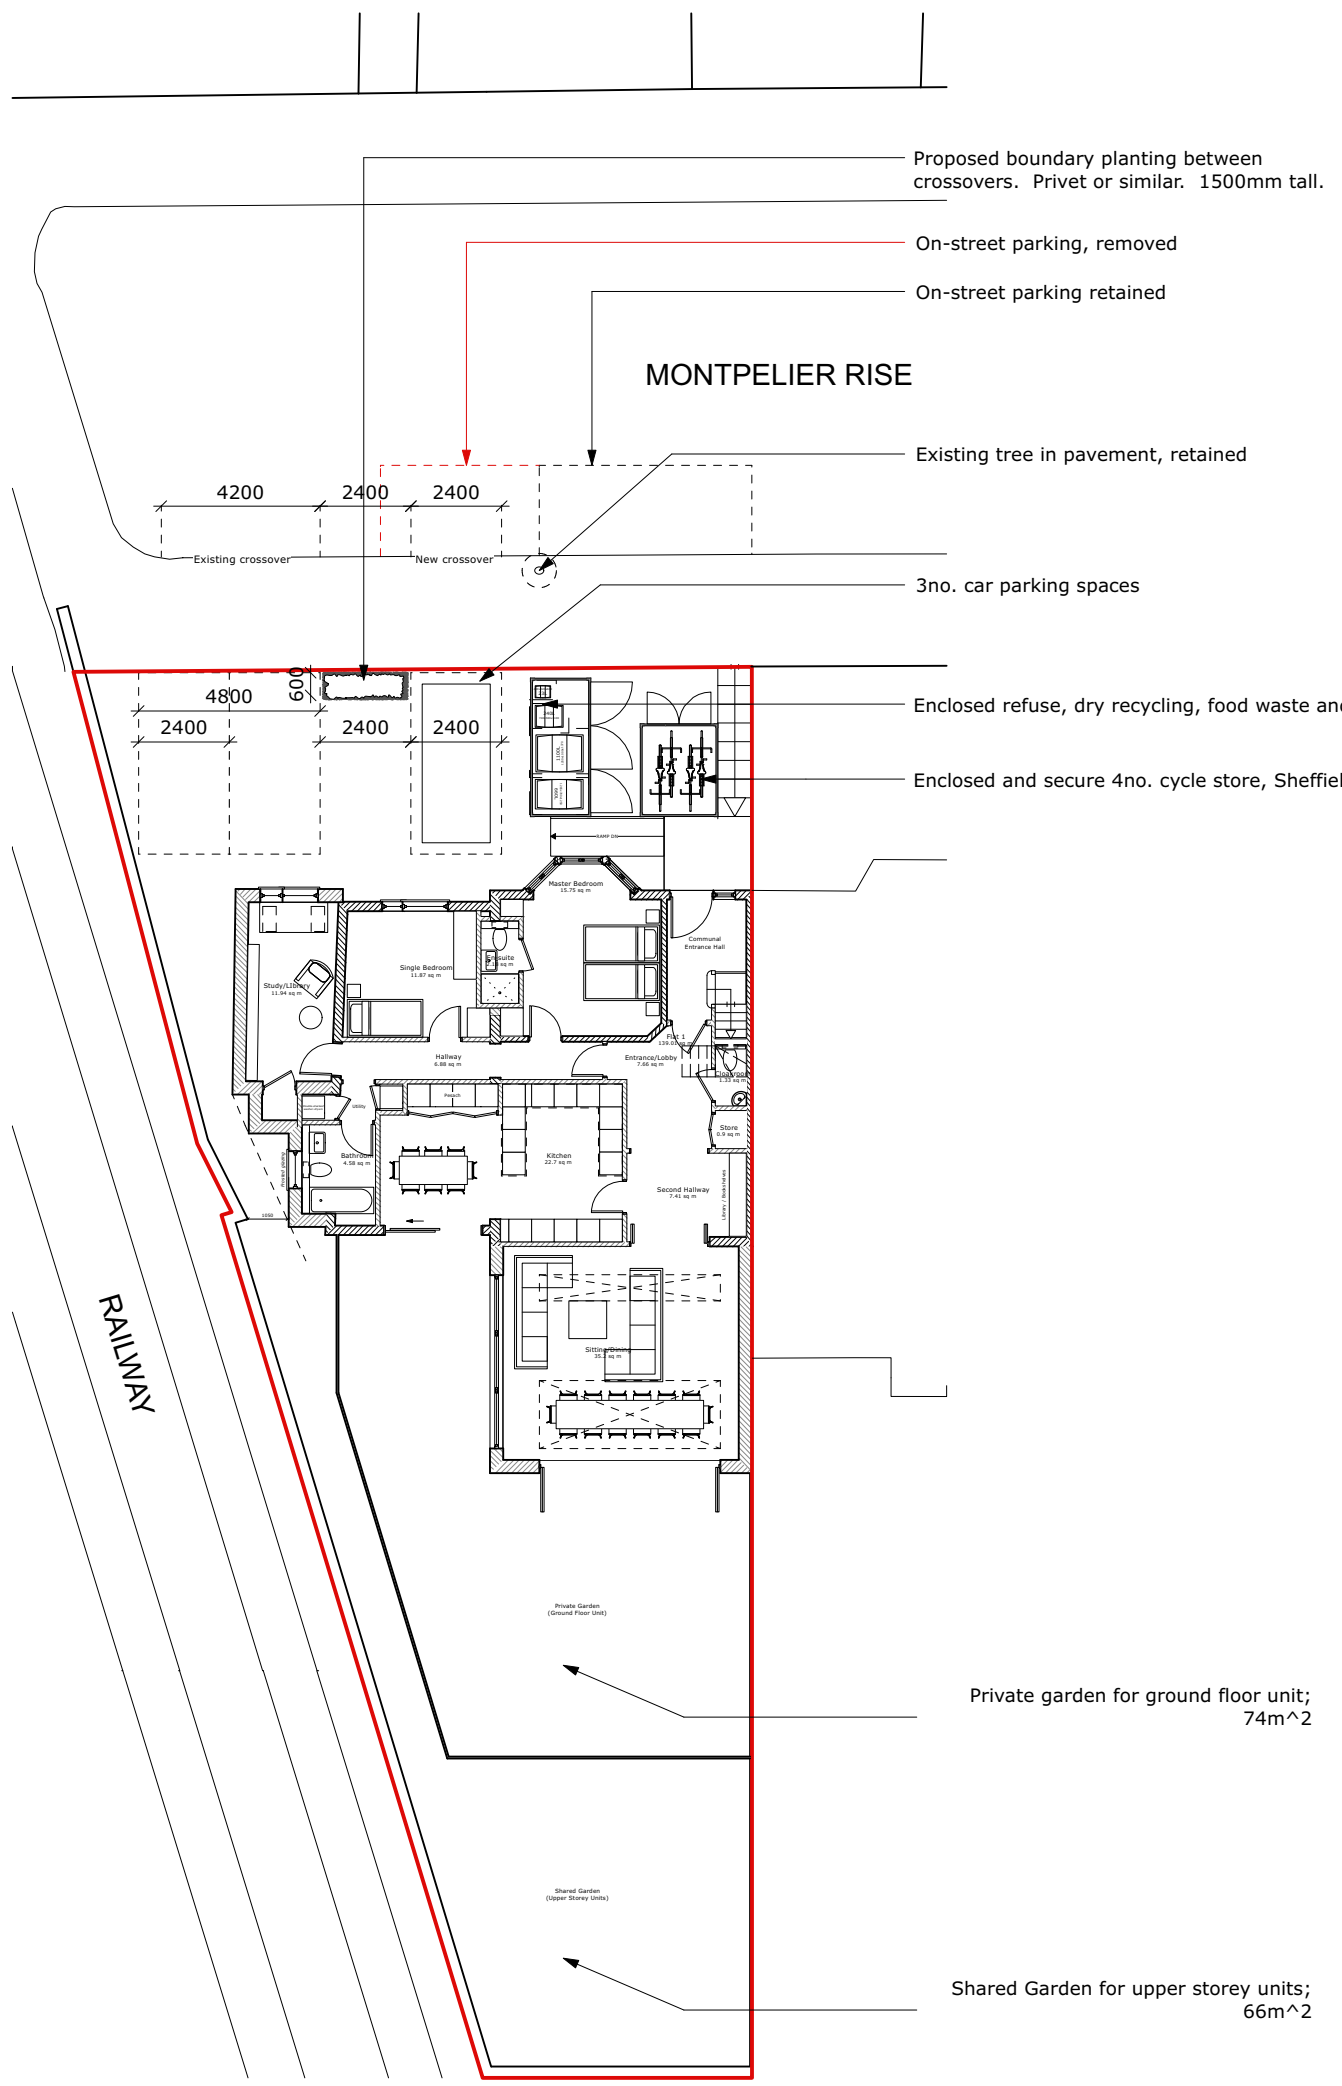

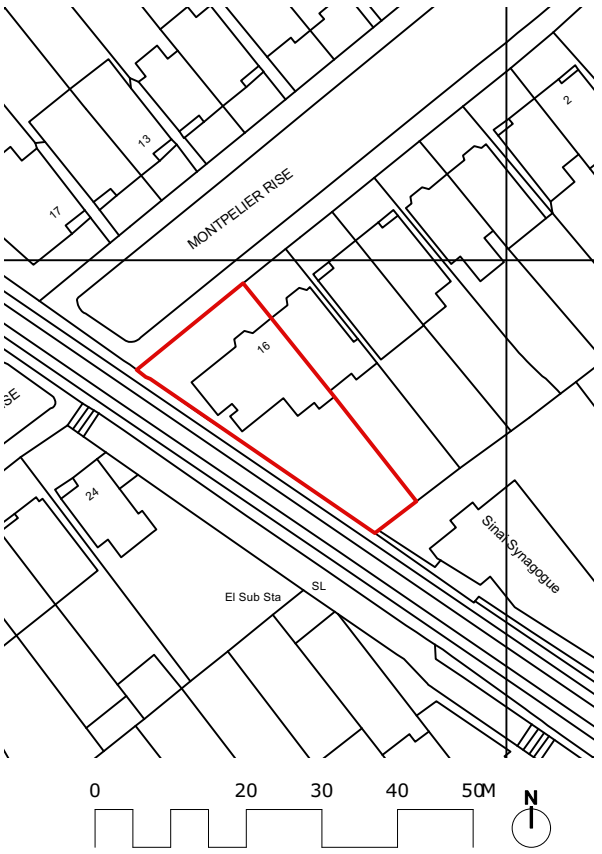

KP Key Plan

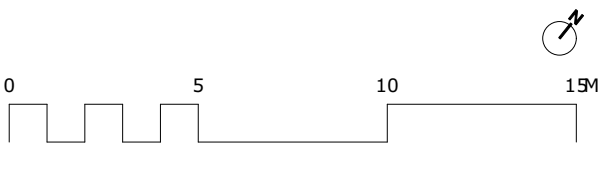

P11	01/06/2022	JB	Updated annotation

revisions:

All dimensions and areas are approximate and are to be verified.

Purpose of issue:

For Planning

NORTON MAYFIELD ARCHITECTS
Harland Works, Unit 8
70 John Street
Sheffield
S2 4QU
Tel. 0114 270 0014
Sheffield & London
www.nortonmayfield.co.uk

Client:

Tabgate Investments

Project:

16 Montpelier Rise
London NW11 9SS

Drawing No:

2128-NMA-00-ZZ-DR-A-00003

Drawing title:

Parking and Garden Diagram

Status:	Rev:	Scale:
S2	P11	1:200@A3

2128-NMA-00-ZZ-M3-A-00001.vwx