The Builder is to check and verify all buildings and site dimensions, levels and sewer invert levels prior to commencement of work.

Do not scale off this drawing, work to figured dimensions only.

This drawing must be read and checked with all structural and relevant specialist drawings.

The Builder is to comply in all respects with the current Building Regulations and latest Codes of Practice.

Copyright of this drawing and of work executed from it remain the property of Ritchie & Ritchie Architects LLP

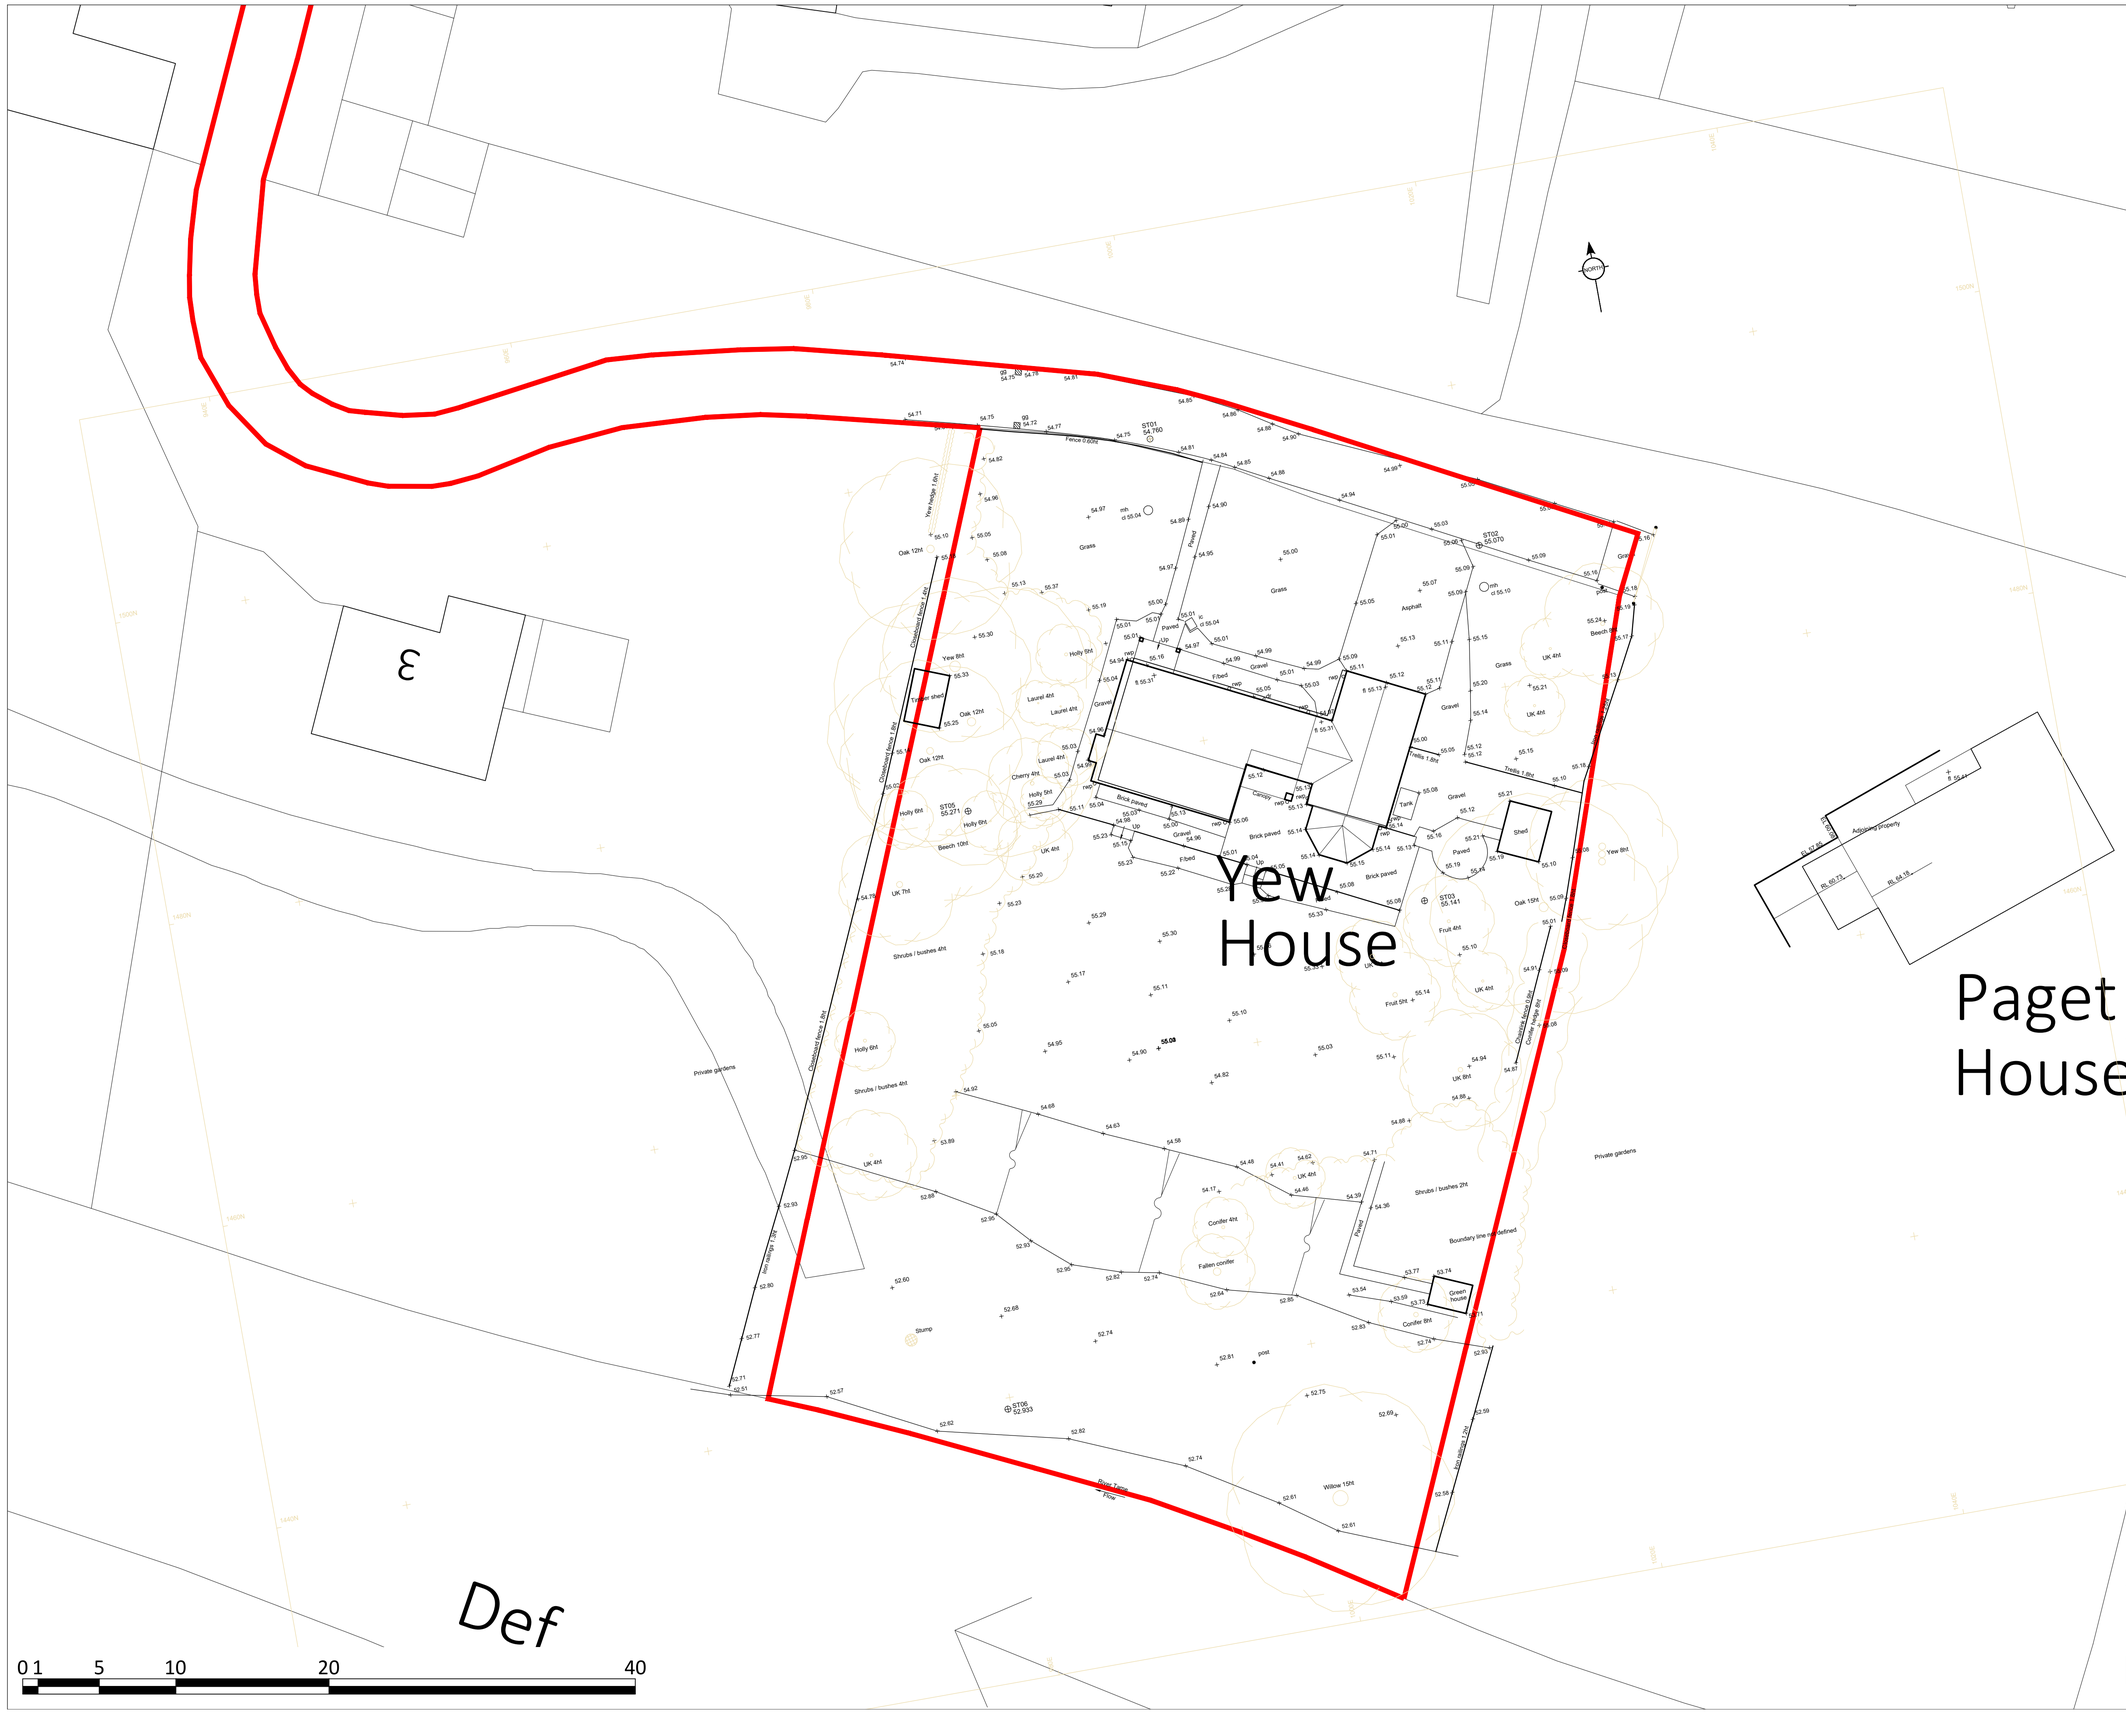

Revisions

No.	Description	Date
A	Red line amended	14/06/22

Ms D. Yarnell
Yew House, Elford

Alteration to Existing Dwelling

Ritchie & Ritchie Architects LLP
The Manor House, Lichfield Street, Tamworth, Staffordshire, B79 7QF
+44 (0)1827 62251
www.randrarchitects.co.uk

Existing Site Plan

Scale	Date	Drawn	Job	Drawing
1:200 A1	Mar 2021	IDR / MH	7842	101A