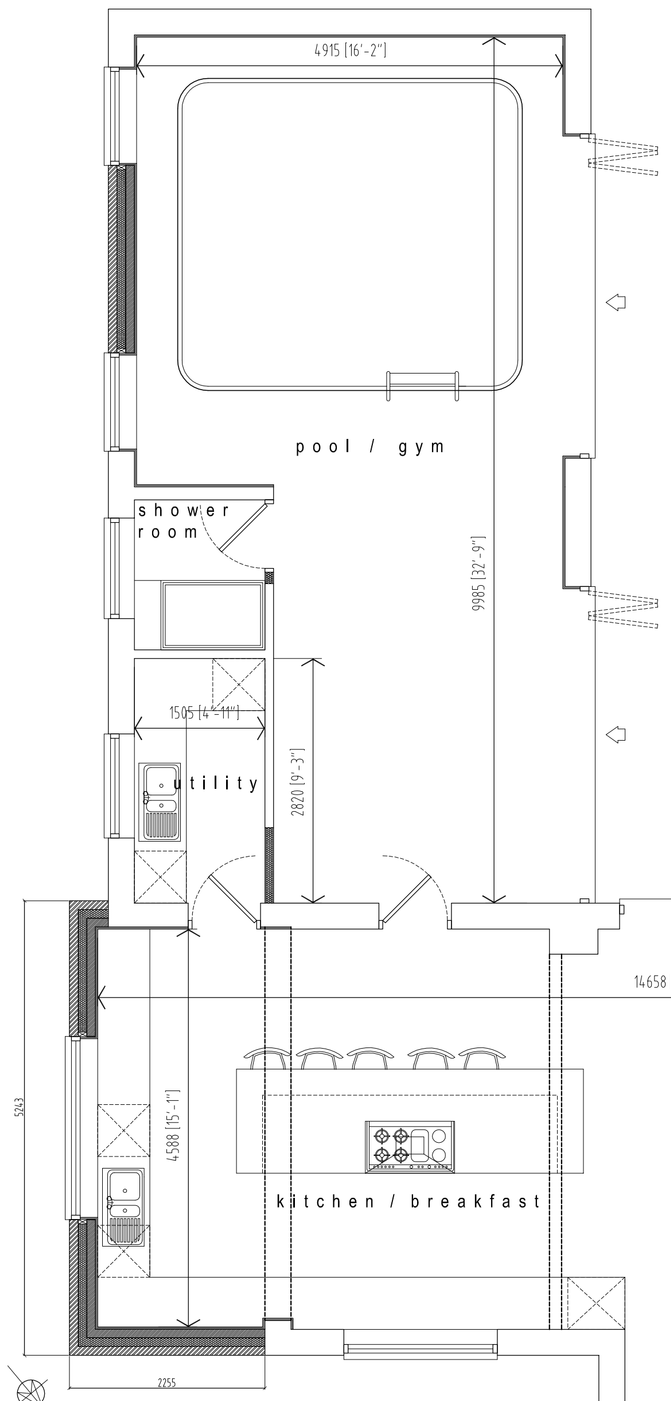

Proposed Ground Floor Plan

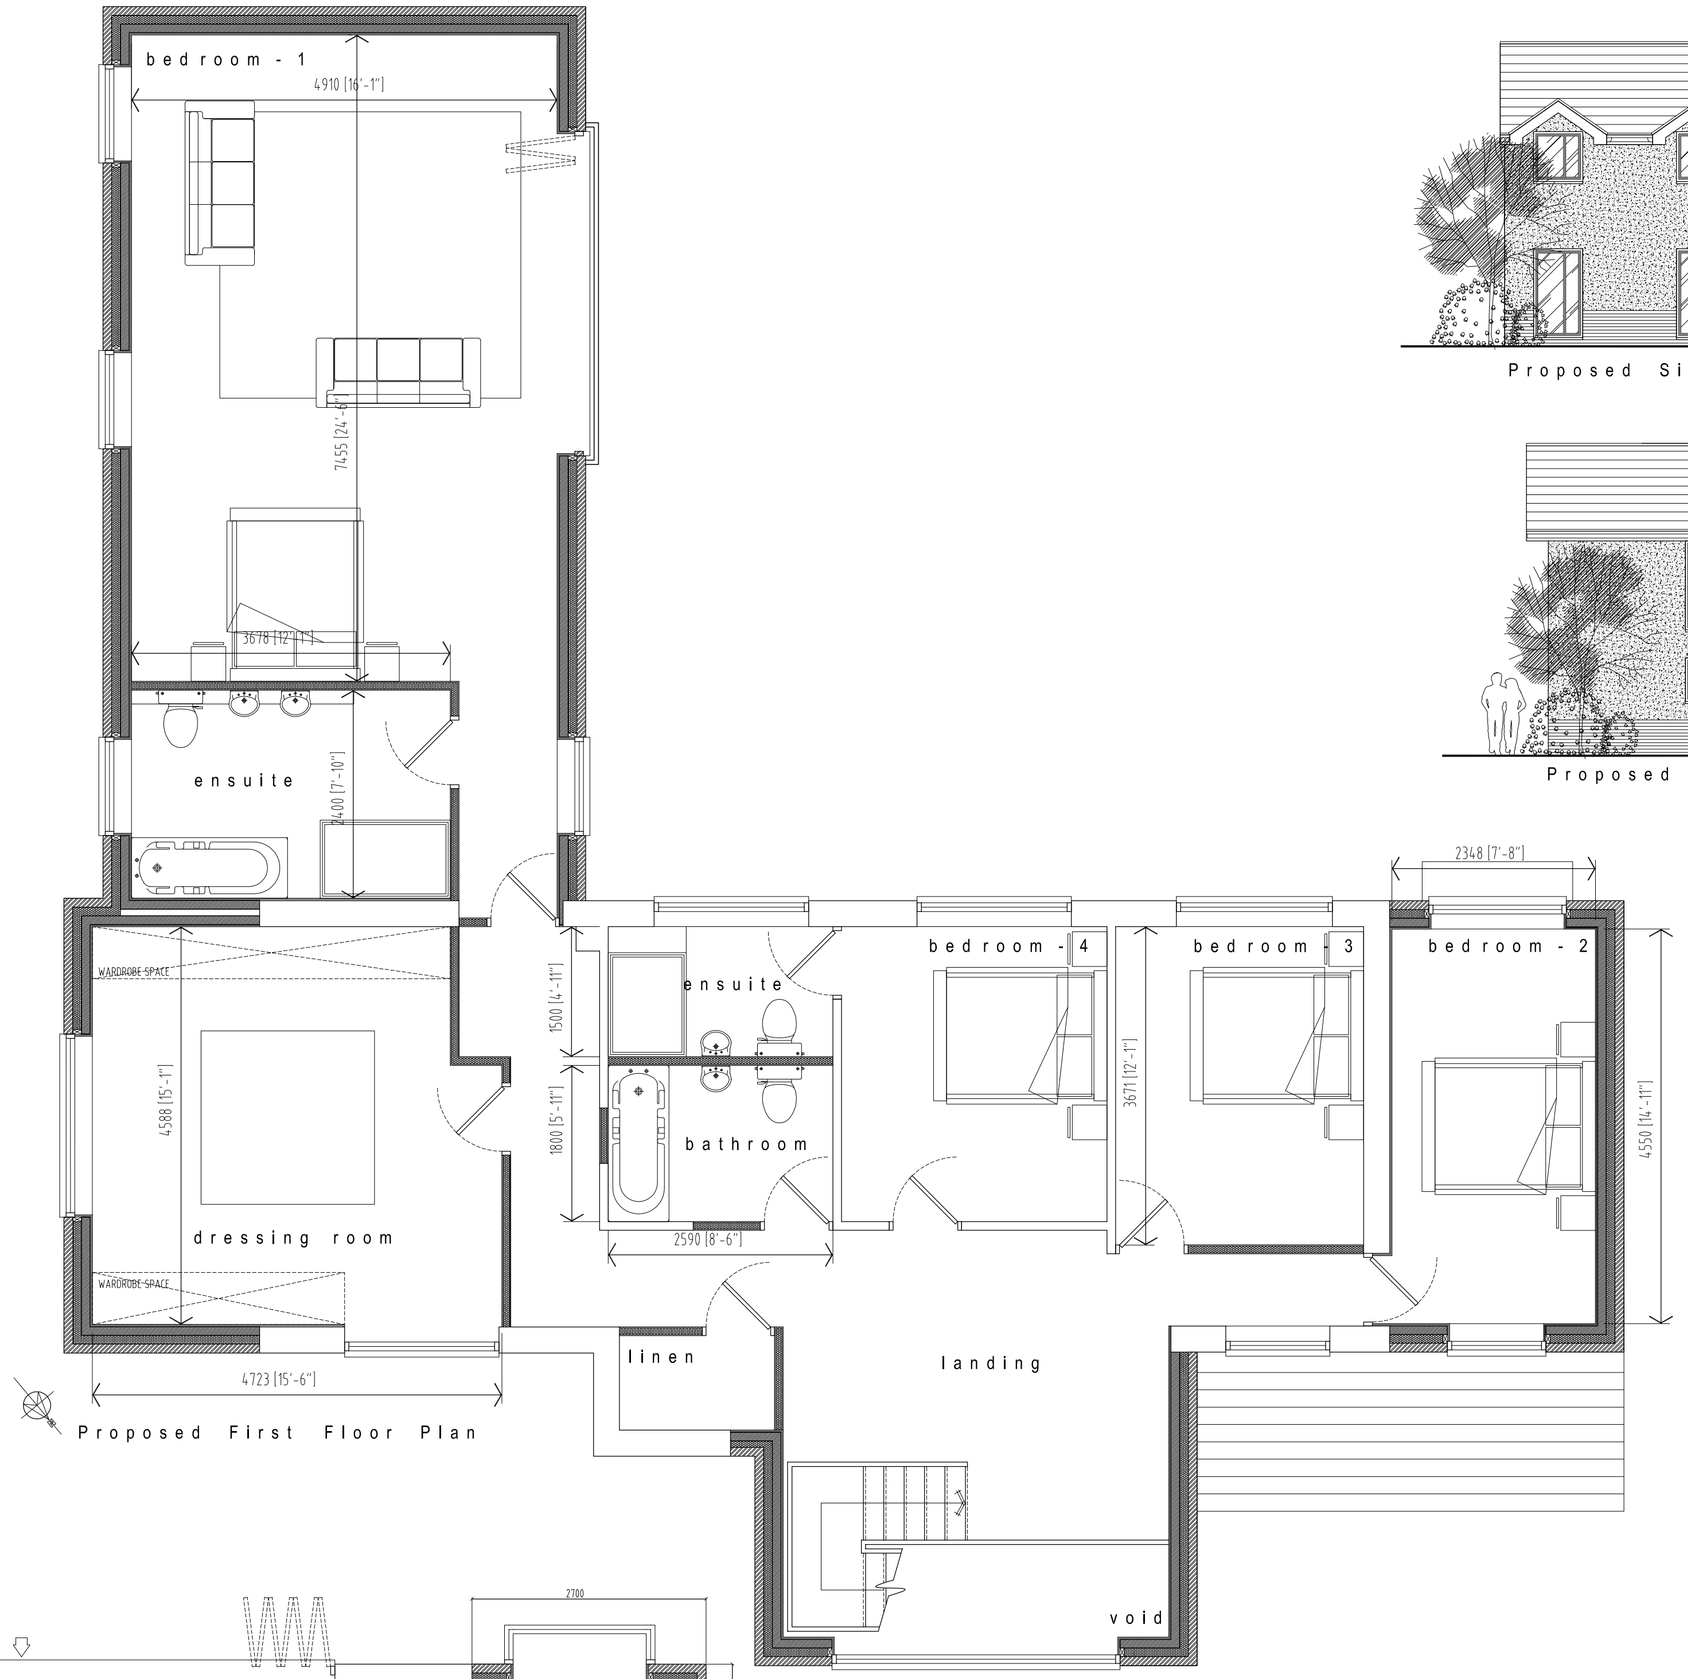

Proposed First Floor Plan

Proposed Side Elevation

Proposed Front Elevation

grey roof tiles or similar approved

new flush casement upvc black colour window frame or similar approved to LA

new render finish to existing dwelling white / chalk colour to LA approval.

brick work to extension to be re-claimed or similar approved as to LA requirements.

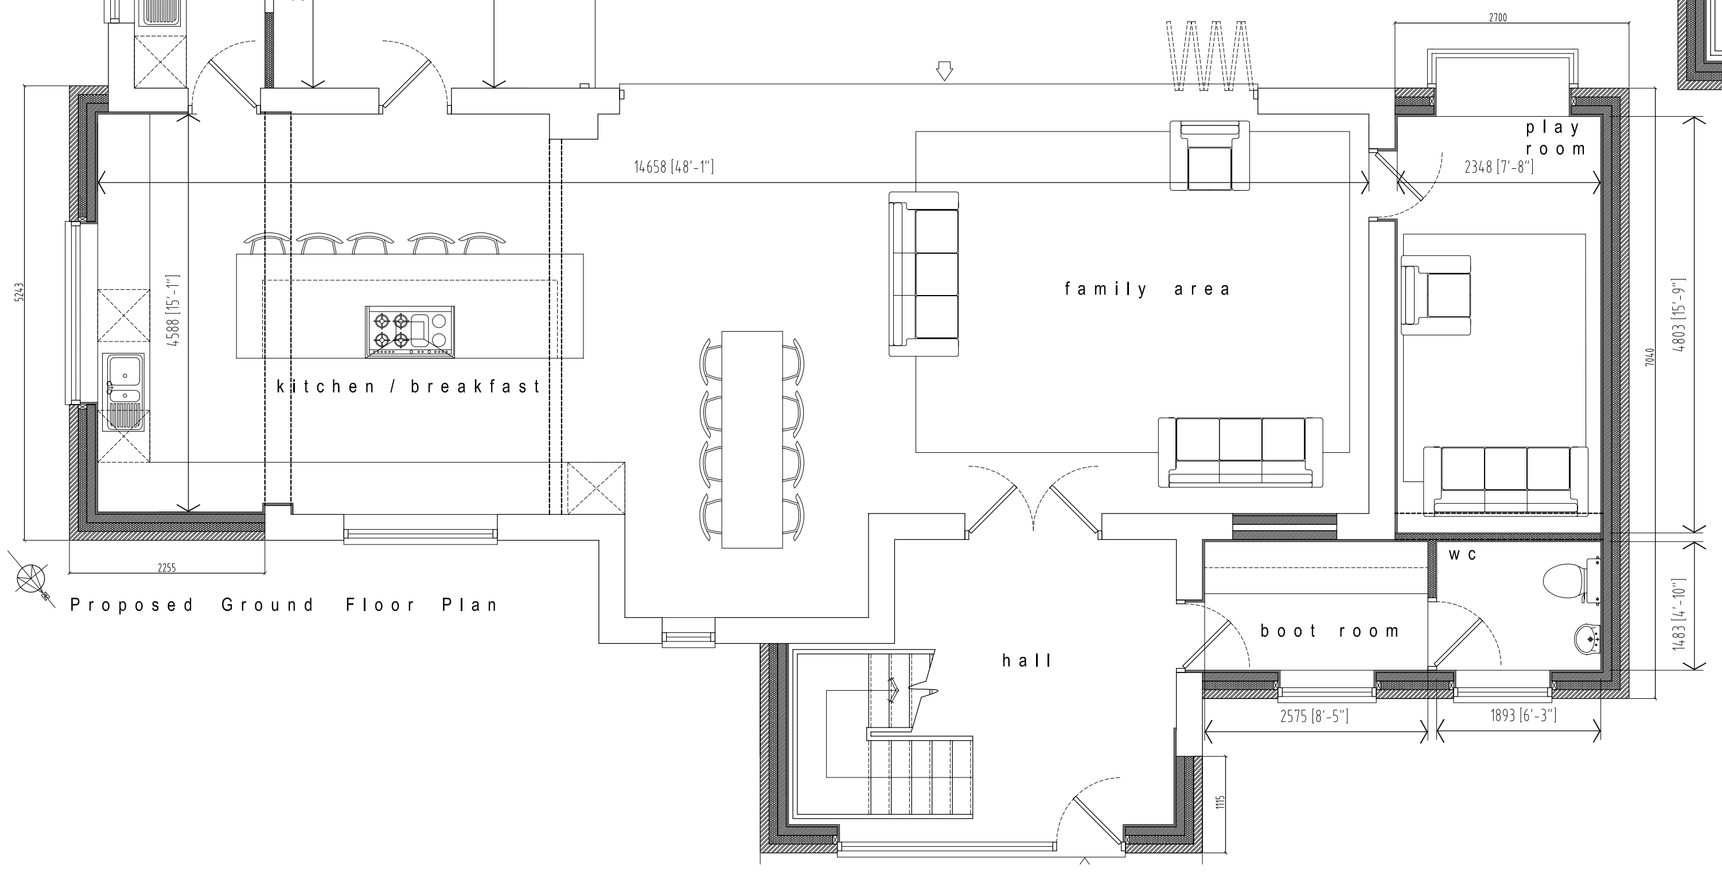

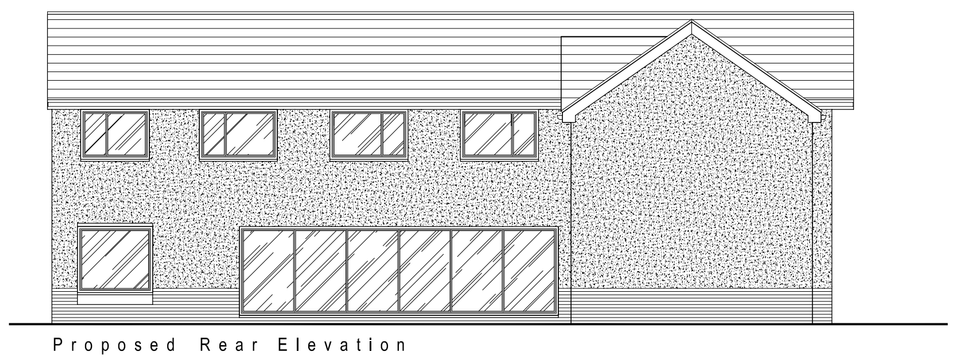

Proposed Rear Elevation

Copyright is reserved by HG Design Ltd and the drawing is issued on the condition that it is not copied either wholly or in part without first obtaining written consent from them. Do not scale from this drawing, figured dimensions only to be used. All dimensions to be checked on site before commencement of any work, shop drawings or the ordering of materials. This drawing is to be read in conjunction with appropriate consultant engineers drawings, schedules, specification and manufacturers information.

revision

HG Design limited
18 Seal Close Sutton Coldfield
West Midlands - B76 1FJ
Telephone : 07812 990385
Email address : benpalmer@hg-design.co.uk
Website : www.hg-design.co.uk

client

project

47 Croft Close
Elford
Tamworth B79 9BU

drawing title

Proposed Ground & First Floor Plans & Elevations

scale	1;100/1;50@A1
date	29/03/2022
revision	-
drawing no.	HGD22-47-1.2
status	PLANNING