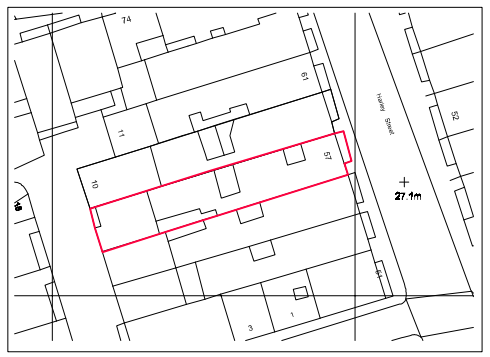

LOCATION PLAN 1:1250

1:1250 0 10m 20m 30m 40m 50m 60m

1:1 0 10 20 30 40 50

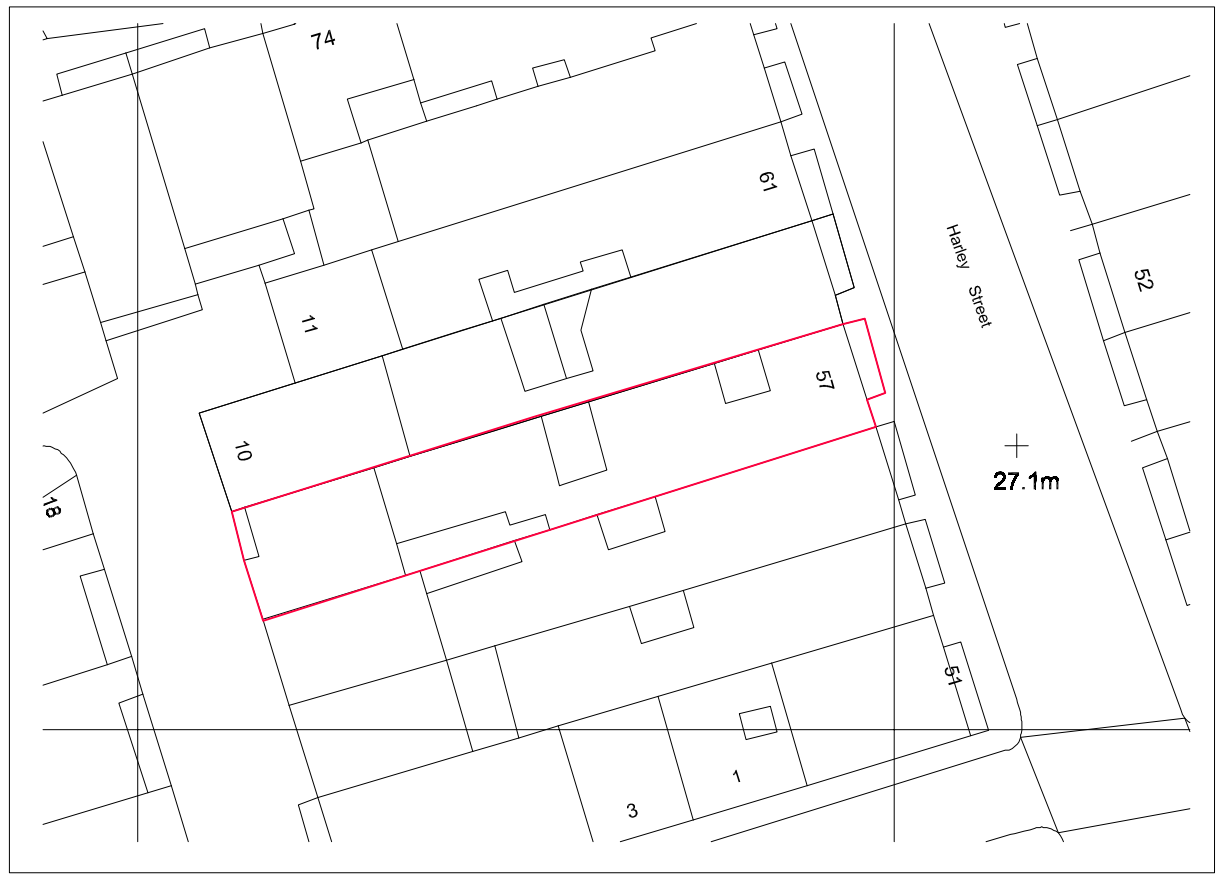

BLOCK PLAN 1:500

1:500 0 10000 20000

1:1 0 10 20 30 40 50

NORTH

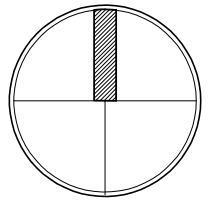

© Copyright Andrew Neil Associates
Report all discrepancies to Andrew Neil Associates immediately.
All dimensions to be confirmed by the Contractor prior to commencement of the works.

Revisions

Client: The Harley Street Hospital	Drawing: Location and Block Plans	ANDREW NEIL ASSOCIATES LTD CHARTERED ARCHITECTS AND DESIGNERS DIVERSION BRIDGE HOUSE, WILLIAM STREET, TOWN, TOWN, A.C. TELEPHONE: 01428 743225 WEBSITE: www.andrew-neil.net E-MAIL: mail@andrew-neil.net
Project: 57 Harley Street London W1	Date: June 2022 / Project No: 22/05	
	Scale: 1:100 @ A3 / Drawing No: PL-100	