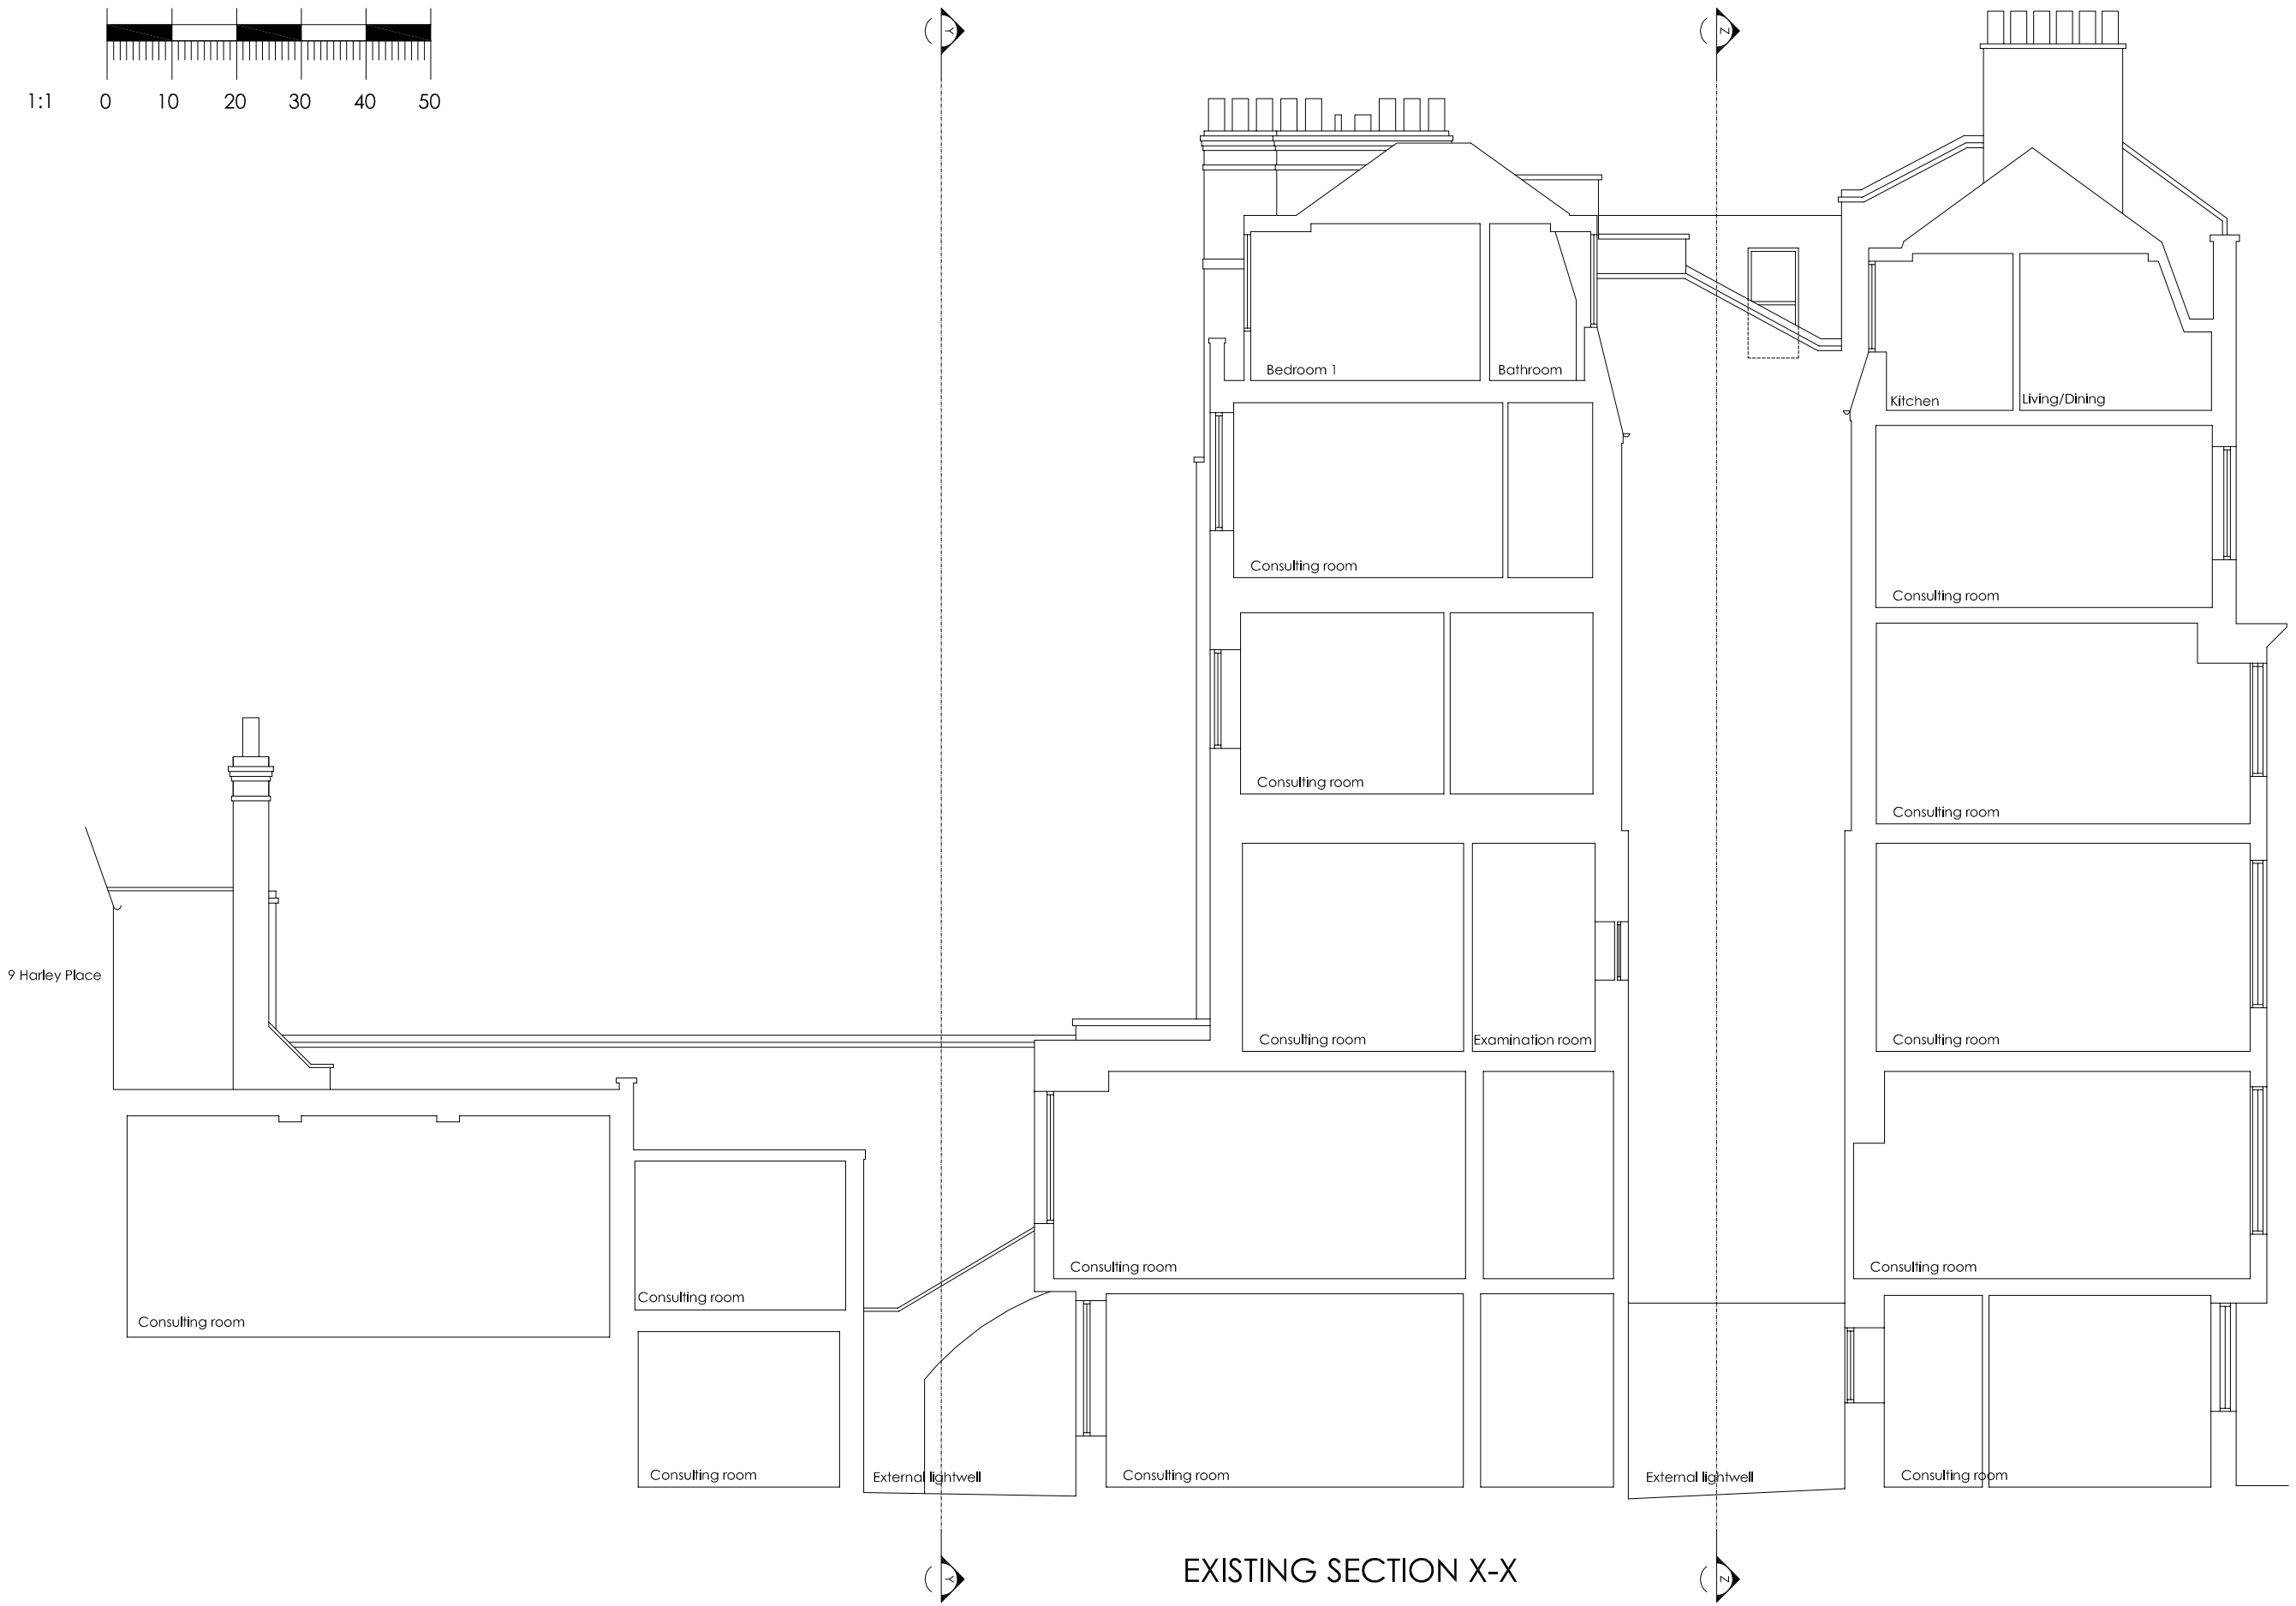

EXISTING SECTION X-X

© Copyright Andrew Neil Associates
[redacted] Report all discreponcies to Andrew Neil Associates immediately.
All dimensions to be confirmed by the Contractor prior to commencement of the works.

Revisions

Client: The Harley Street Hospital	Drawing: Existing Section X-X		
Project: 57 Harley Street London W1	Date: June 2022	Project No: 22/05	
	Scale: 1:100 @ A3	Drawing No: PL-106	

ANDREW NEIL ASSOCIATES LTD
CHARTERED ARCHITECTS AND DESIGNERS
SYMBRIDGE DITCH ROAD HOLDENBURY TOP, HENLEY-ON-THAMES, OXFORDSHIRE RG9 5QA
TELEPHONE: 01491 574000 MOBILE: 07850 [illegible]
EMAIL: [illegible]@andrewneil.net