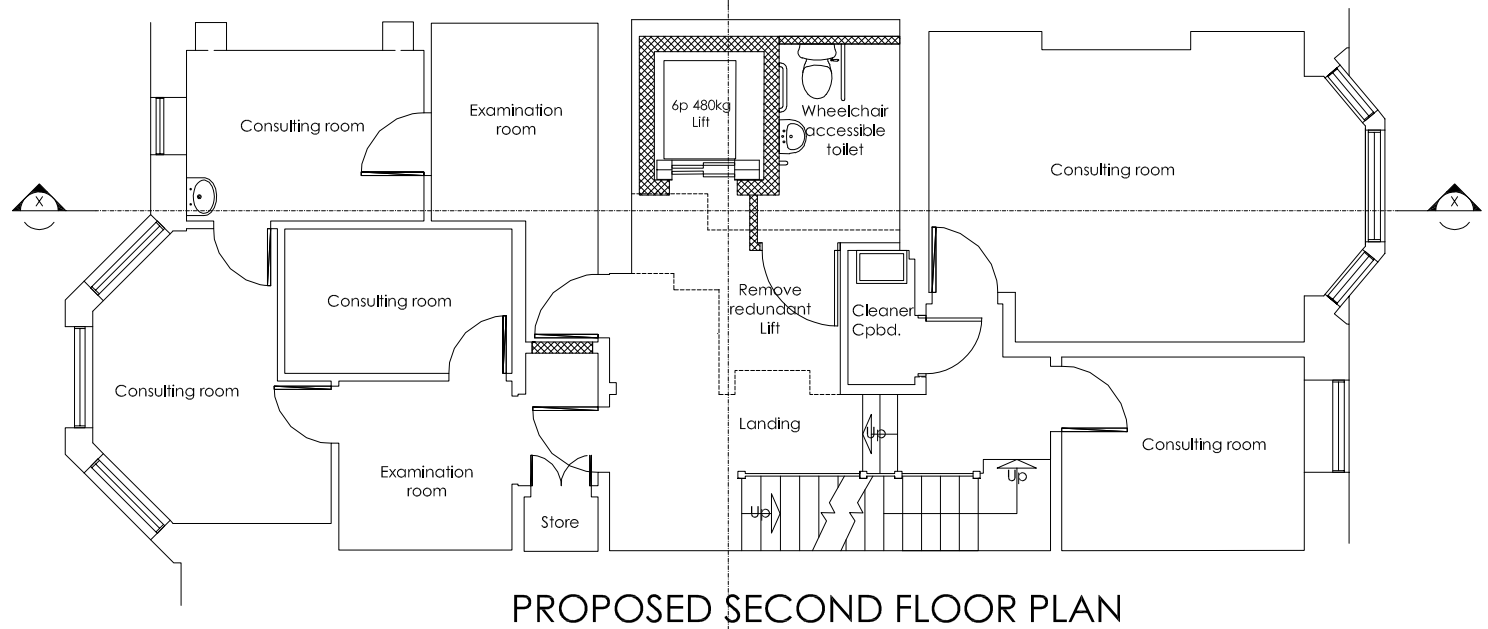

PROPOSED SECOND FLOOR PLAN

Dashed lines show structure and lift removed

PROPOSED LIGHTWELL INFILL:
Remove redundant Lift and structural wall to lightwell.
Infill remaining windows to lightwell.
New floor beams and infill flooring, timber joists, ceiling and floor finishes. Making good to structure and finishes.
New 6 person lift within new blockwork lift shaft.
New partitions where shown, new toilets, renew drainage and services etc.

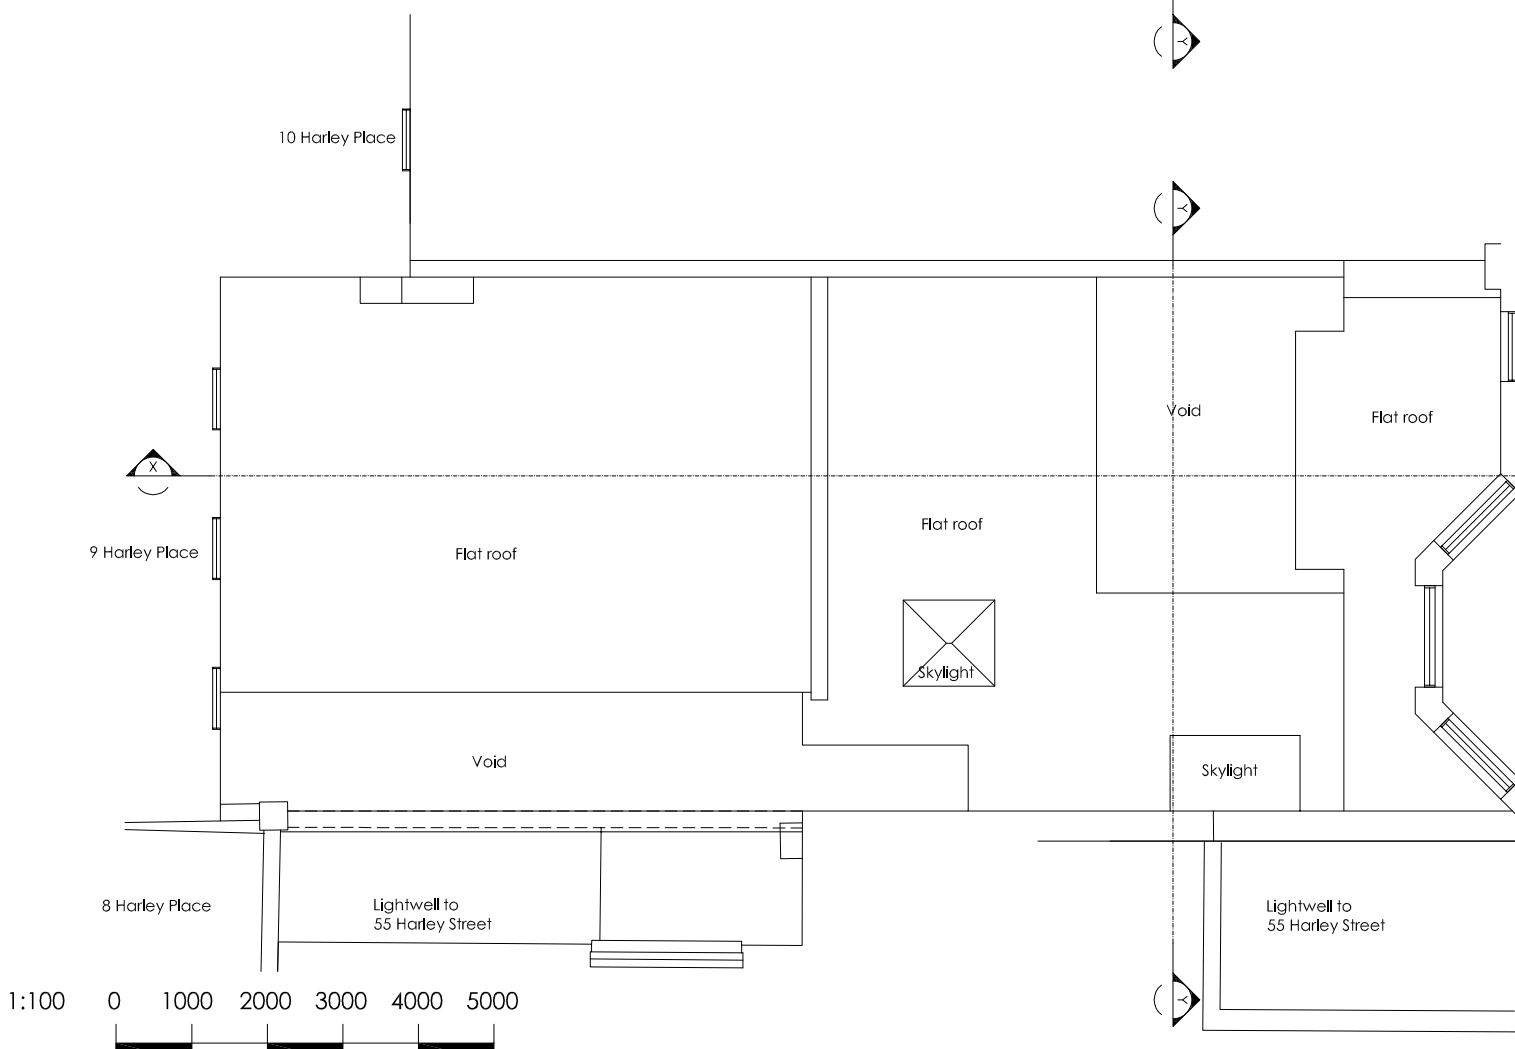

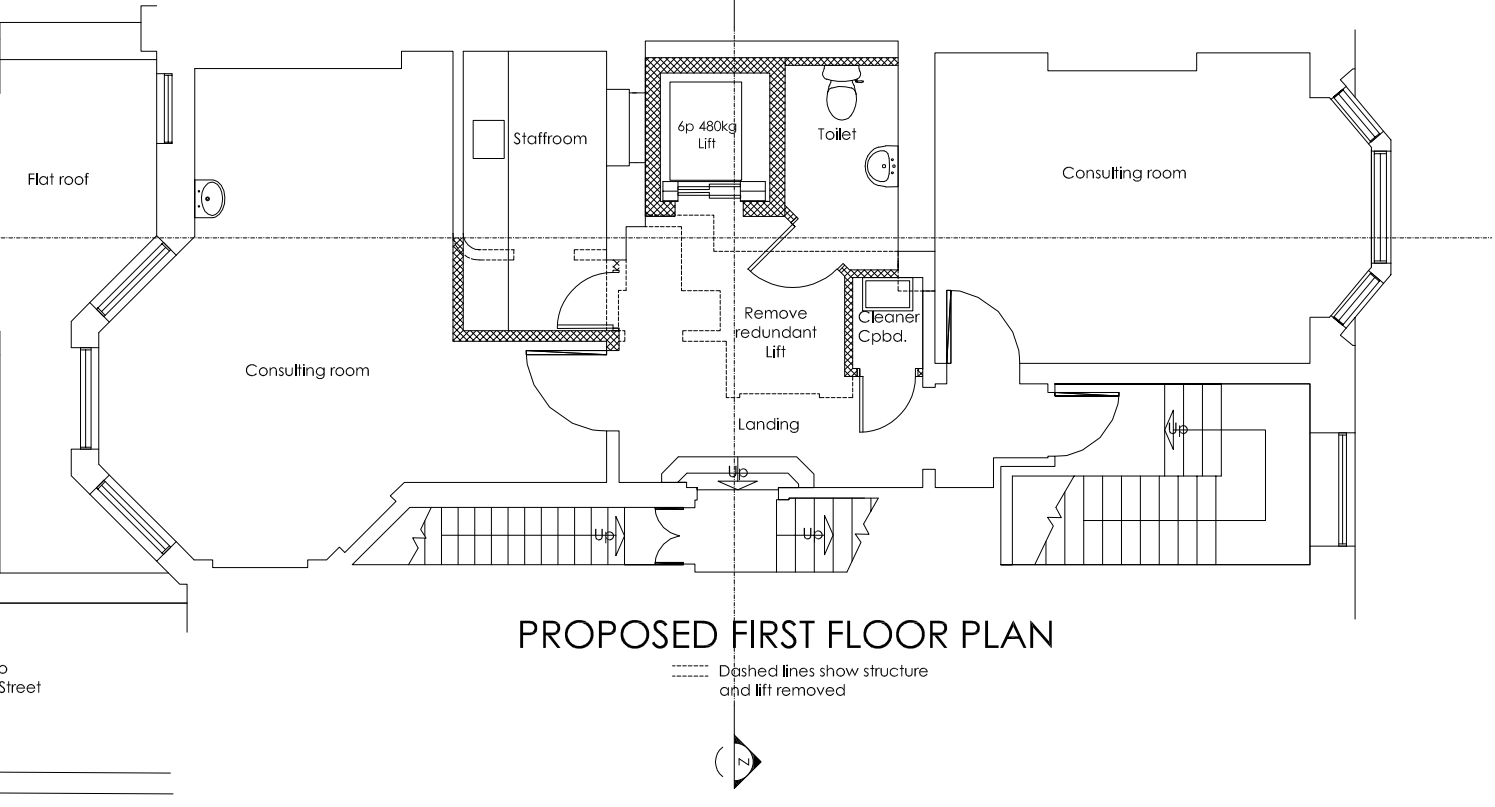

PROPOSED FIRST FLOOR PLAN

Dashed lines show structure and lift removed

1:100 0 1000 2000 3000 4000 5000

1:1 0 10 20 30 40 50

© Copyright Andrew Neil Associates
[redacted] Report all discreponcies to Andrew Neil Associates immediately.
All dimensions to be confirmed by the Contractor prior to commencement of the works.

Revisions

Client: The Harley Street Hospital	Drawing: Proposed First and Second Floor Plans
Project: 57 Harley Street London W1	Date: June 2022
	Project No: 22/05
	Scale: 1:100 @ A3
	Drawing No: PL-108

ANDREW NEIL ASSOCIATES LTD
CHARTERED ARCHITECTS AND DESIGNERS
COLEMEAD BYPASS ROAD GOLDSMOOR YORK YO30 6JL
TELEPHONE 01347 838001 MOBILE www.andrewneil.net
EMAIL mail@andrewneil.net