1:100 0 1000 2000 3000 4000 5000

1:1 0 10 20 30 40 50

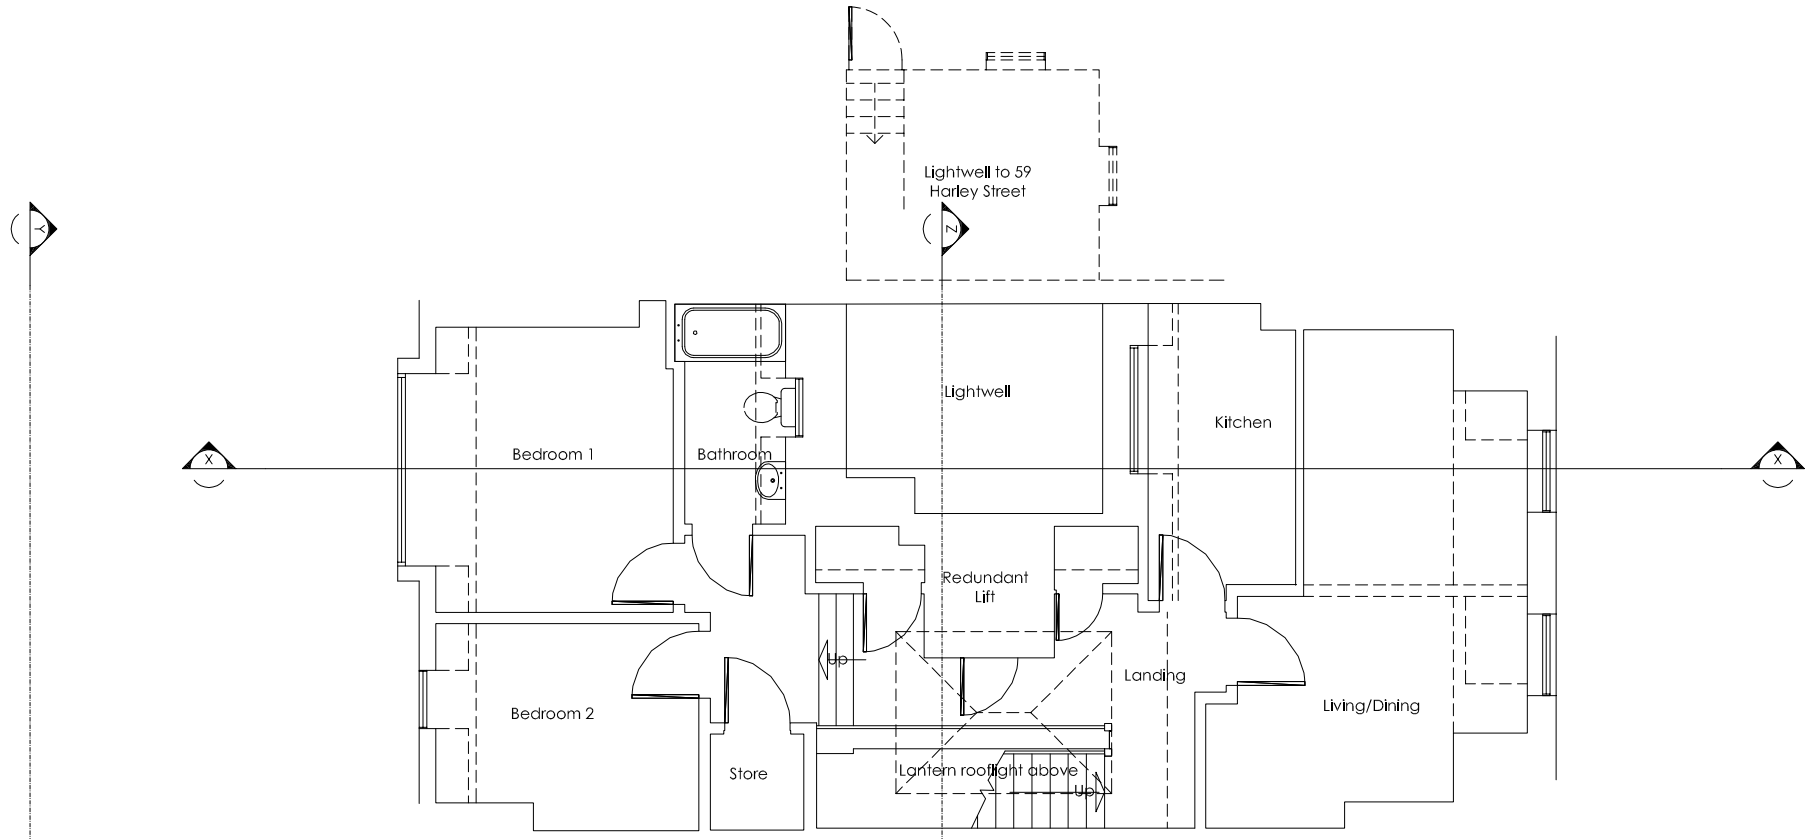

EXISTING FOURTH FLOOR PLAN

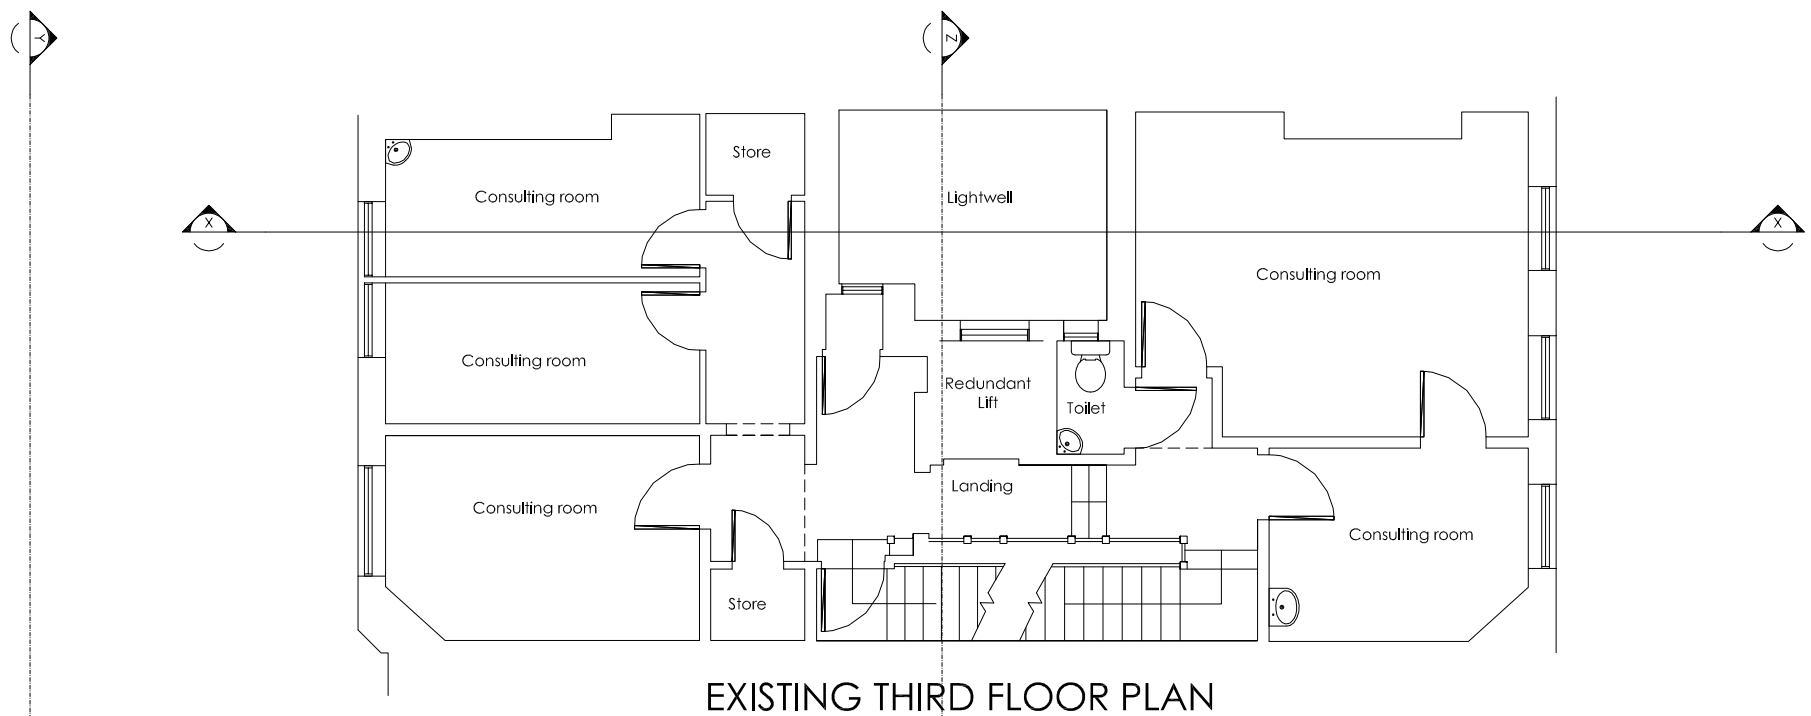

EXISTING THIRD FLOOR PLAN

© Copyright Andrew Neil Associates
Report all discreoncies to Andrew Neil Associates immediately.
All dimensions to be confirmed by the Contractor prior to commencement of the works.

Revisions

Client: The Harley Street Hospital

Project: 57 Harley Street London W1

Drawing: Existing Third and Fourth Floor Plans

Date: June 2022

Project No: 22/05

Scale: 1:100 @ A3

Drawing No: PL-103

ANDREW NEIL ASSOCIATES LTD
CHARTERED ARCHITECTS AND DESIGNERS
19 BRIDGE STREET ROAD SOUTHAMPTON SO14 3LN
Telephone: 01489 582999 Mobile: 07973 [illegible]
Email: [illegible]