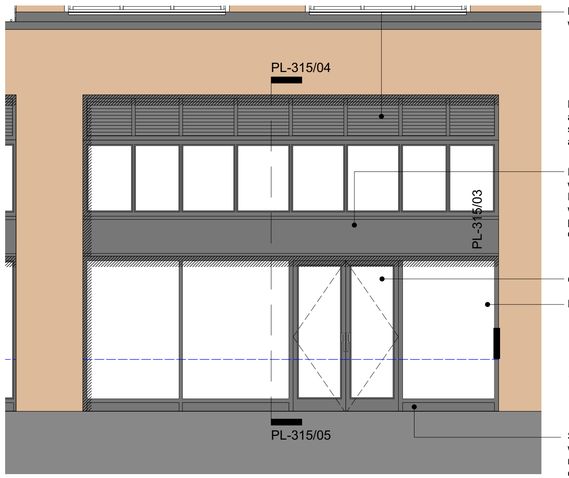

1 Block B St Thomas Street Elevation
Scale: 1:50

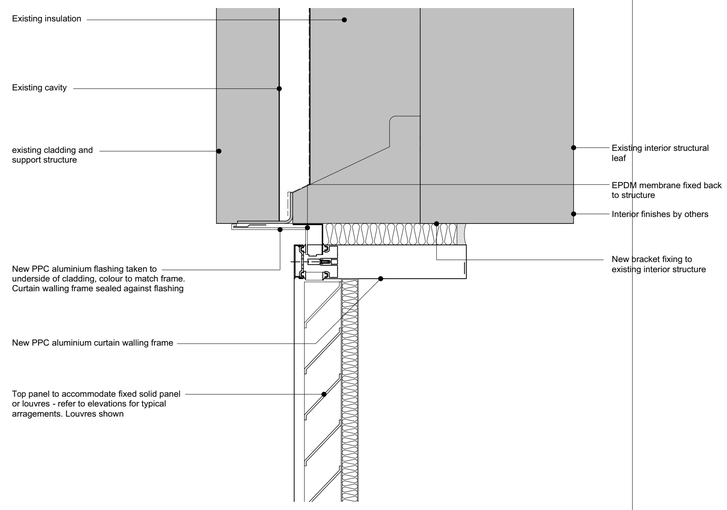

3 Typical curtain walling head detail
Scale: 1:5

5 Example Shopfront

NOTE: flexibility in design allows for differing uses, appreearance remains consistent by providing similar proportions for signage and panels

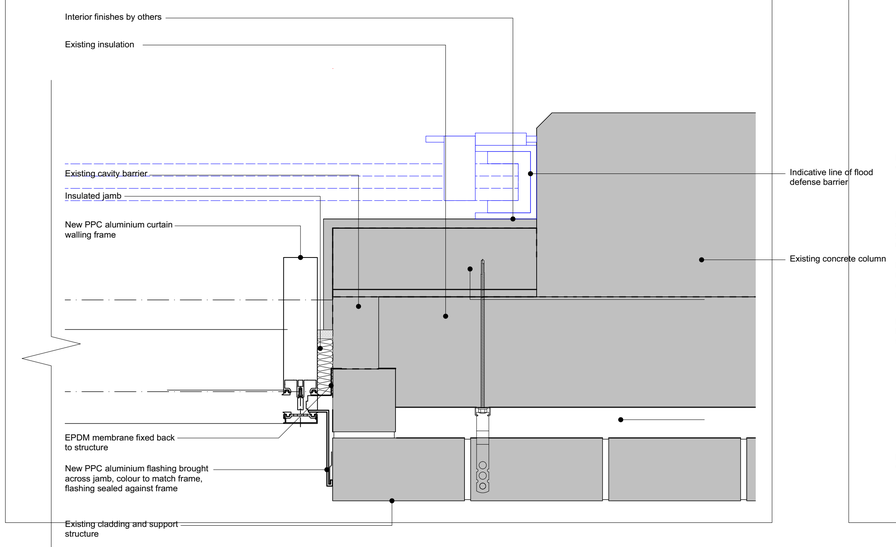

2 Typical curtain walling jamb detail
Scale: 1:5

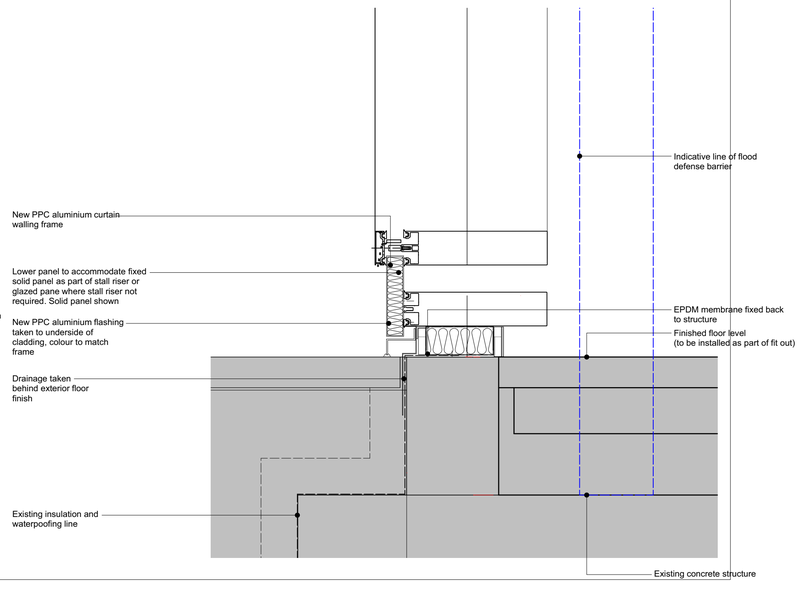

4 Typical curtain walling sill detail
Scale: 1:5

6 Example Shopfront

NOTE: differing materials used between panels to highlight difference between principal and service entrances

PLANNING

Rev	Date	Dwn	Chckd	Description	Rev	Date	Dwn	Chckd	Description
	27.06.22	AK	AK	PLANNING ISSUE					

NOTE:
- Frame, transom and mullionn sizes are indicative and may vary depending upon final product selection
- Dimensions back to existing structure are indicative and may vary depending upon manufacturer's detail and on site condition of opening.
- To be read with drawing 11211-PL-316

6 King Street Bristol BS1 4EQ
T 0117 929 9293 **E** info@fm-architects.co.uk
F 0117 929 9295 **W** fm-architects.co.uk

• All drawings are copyright
• Report all discrepancies to project administrator
• Do not scale drawing for construction purposes
• All dimensions to be checked on site

0 2.5m

North

ferguson mann architects

Job Title				Drawing Title		
Redcliff Quarter Shopfronts - Unit 2.4				Typical Interface Details		
Client						
Prime and Pasture UK Limited						
Scale	Date	Drwn	Chckd	Job No	Drawing No	Rev
1:50 & 1:5	15.06.22	HW	AK	11352	PL 110	