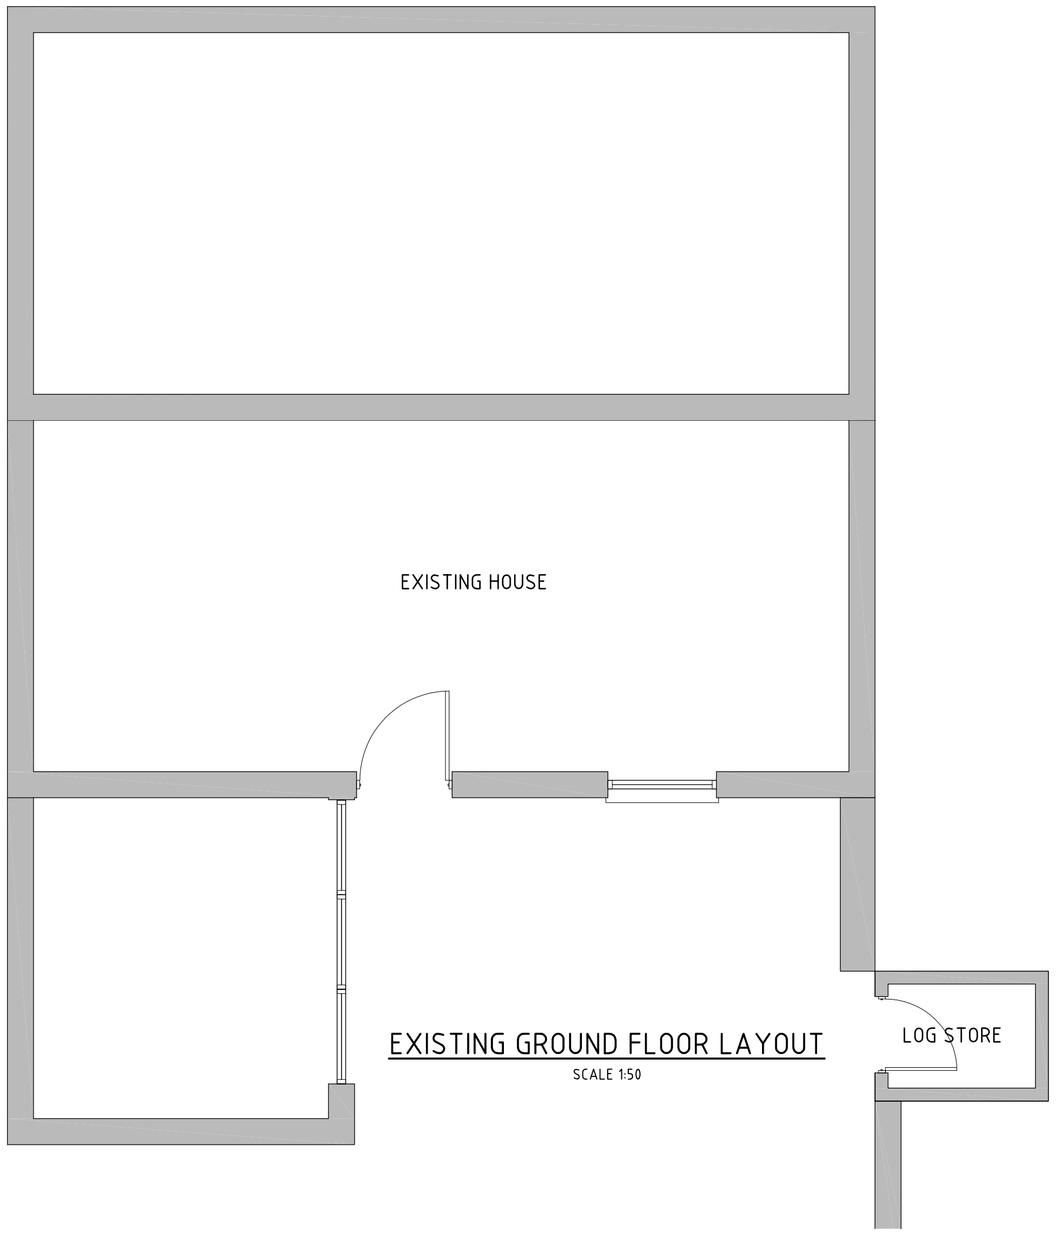

EXISTING GROUND FLOOR LAYOUT

SCALE 1:50

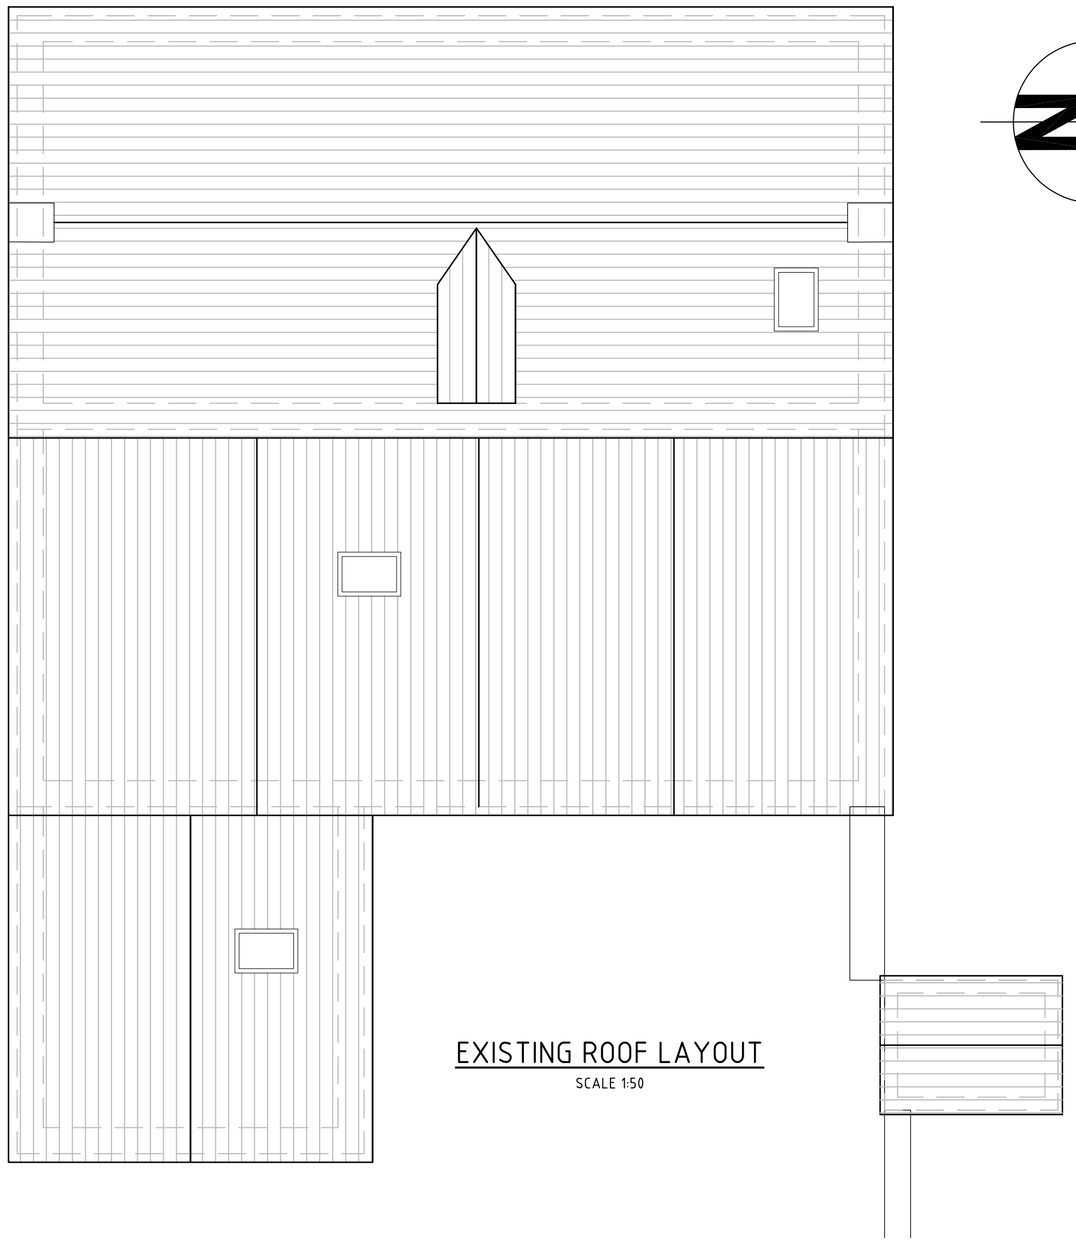

EXISTING ROOF LAYOUT

SCALE 1:50

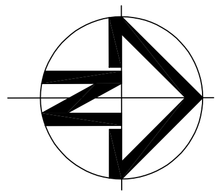

0 0.5 1 2 3 4 5m

1 : 50

SCHEDULE OF EXISTING MATERIALS

- WINDOWS/DOORS - WHITE TIMBER FRAMED MATERIAL
- TIMBER FASCIA BOARDS
- BLACK UPVC RAIN WATER GOODS
- COTSWOLD STONE FACADE
- HERITAGE SLATE ROOF COVERING

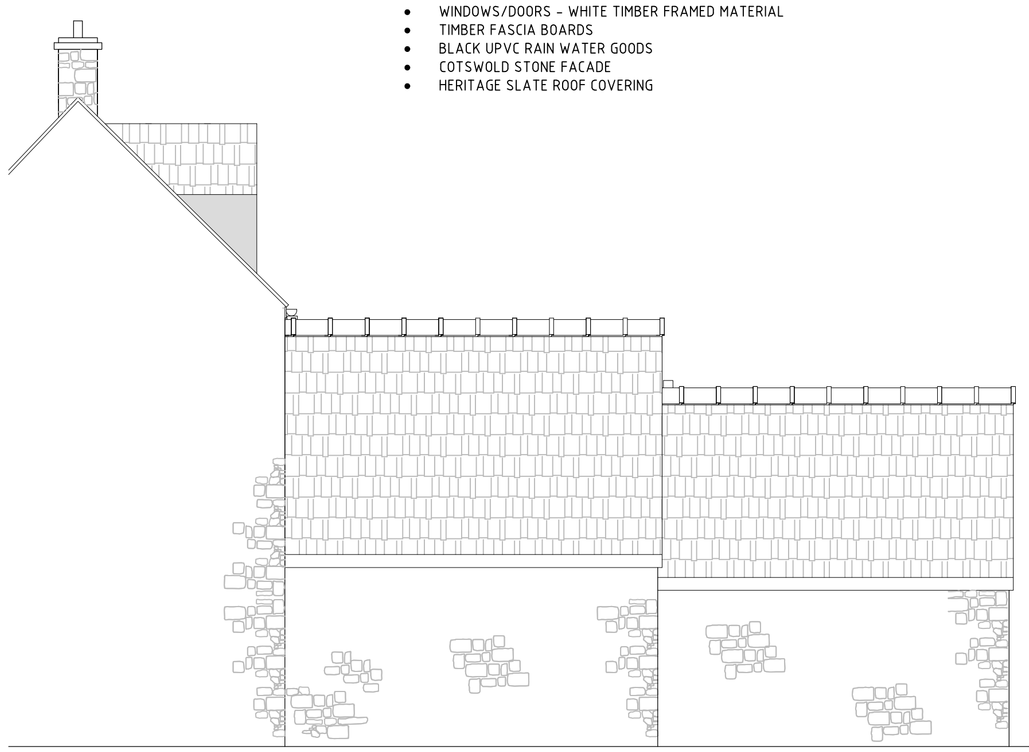

EXISTING SOUTH ELEVATION

SCALE 1:50

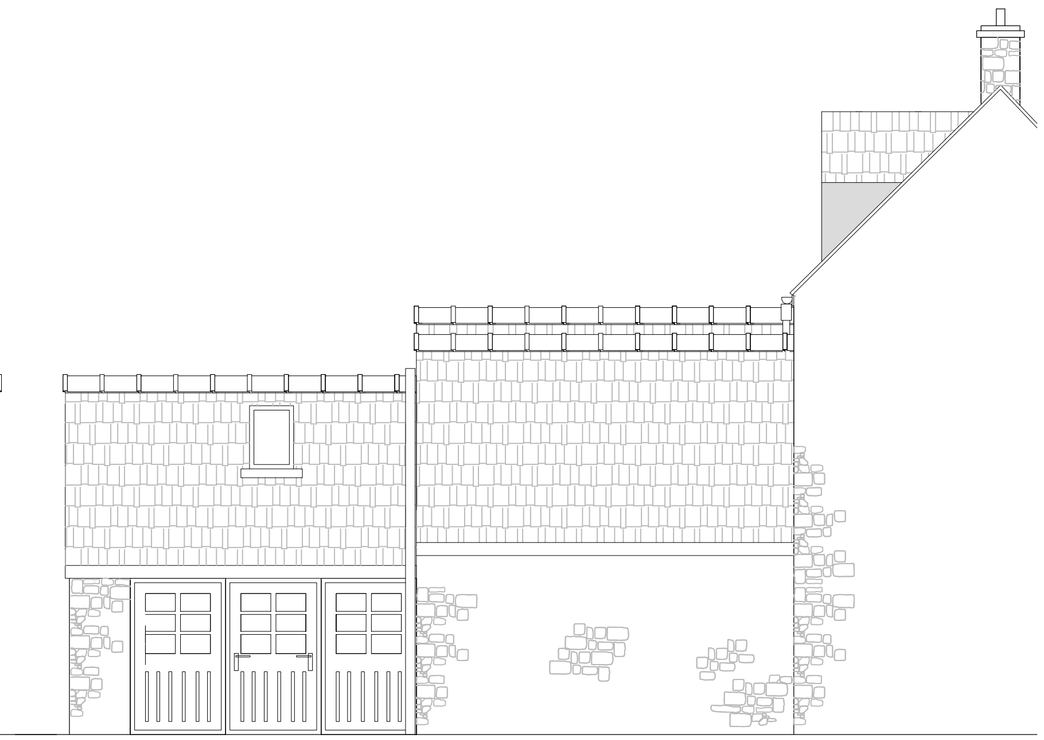

EXISTING NORTH ELEVATION

SCALE 1:50

EXISTING WEST ELEVATION

SCALE 1:50

PROPOSED SUN ROOM EXTENSION TO REAR OF THE OLD LAUNDRY, DIDMARTON, BADMINTON, GL9 1DS

EXISTING LAYOUTS AND ELEVATIONS

A1 ORIGINAL DRAWING SIZE (SCALE 1:50)

REV	DATE	BY
A	06.05.22	MA

ISSUED FOR APPROVAL

REVISIONS

Drawing Number	REV
OL__PL01	A