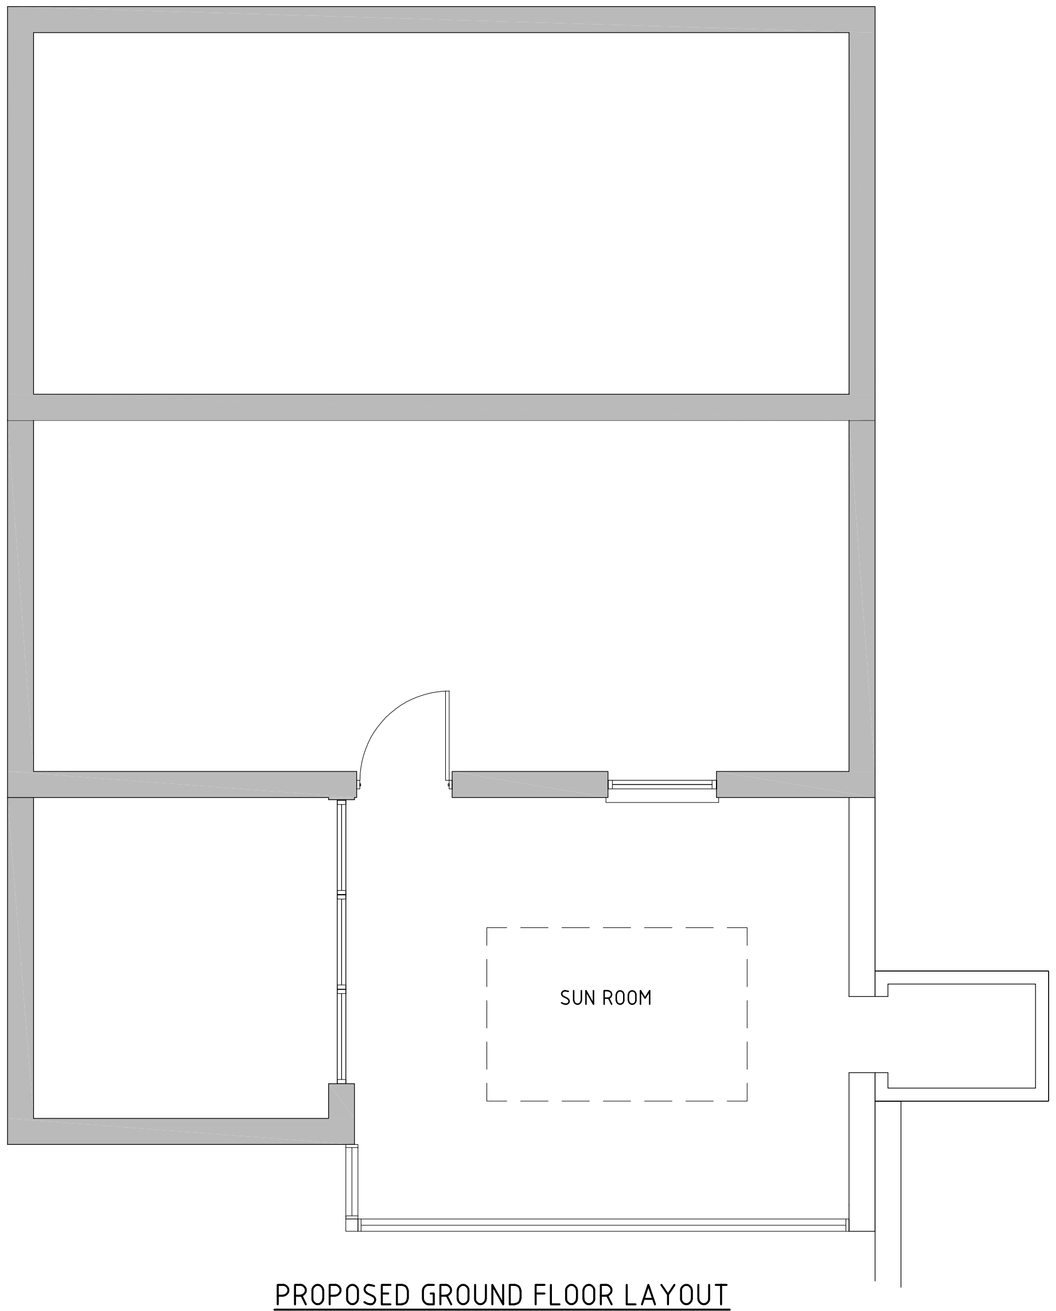


PROPOSED GROUND FLOOR LAYOUT

SCALE 1:50

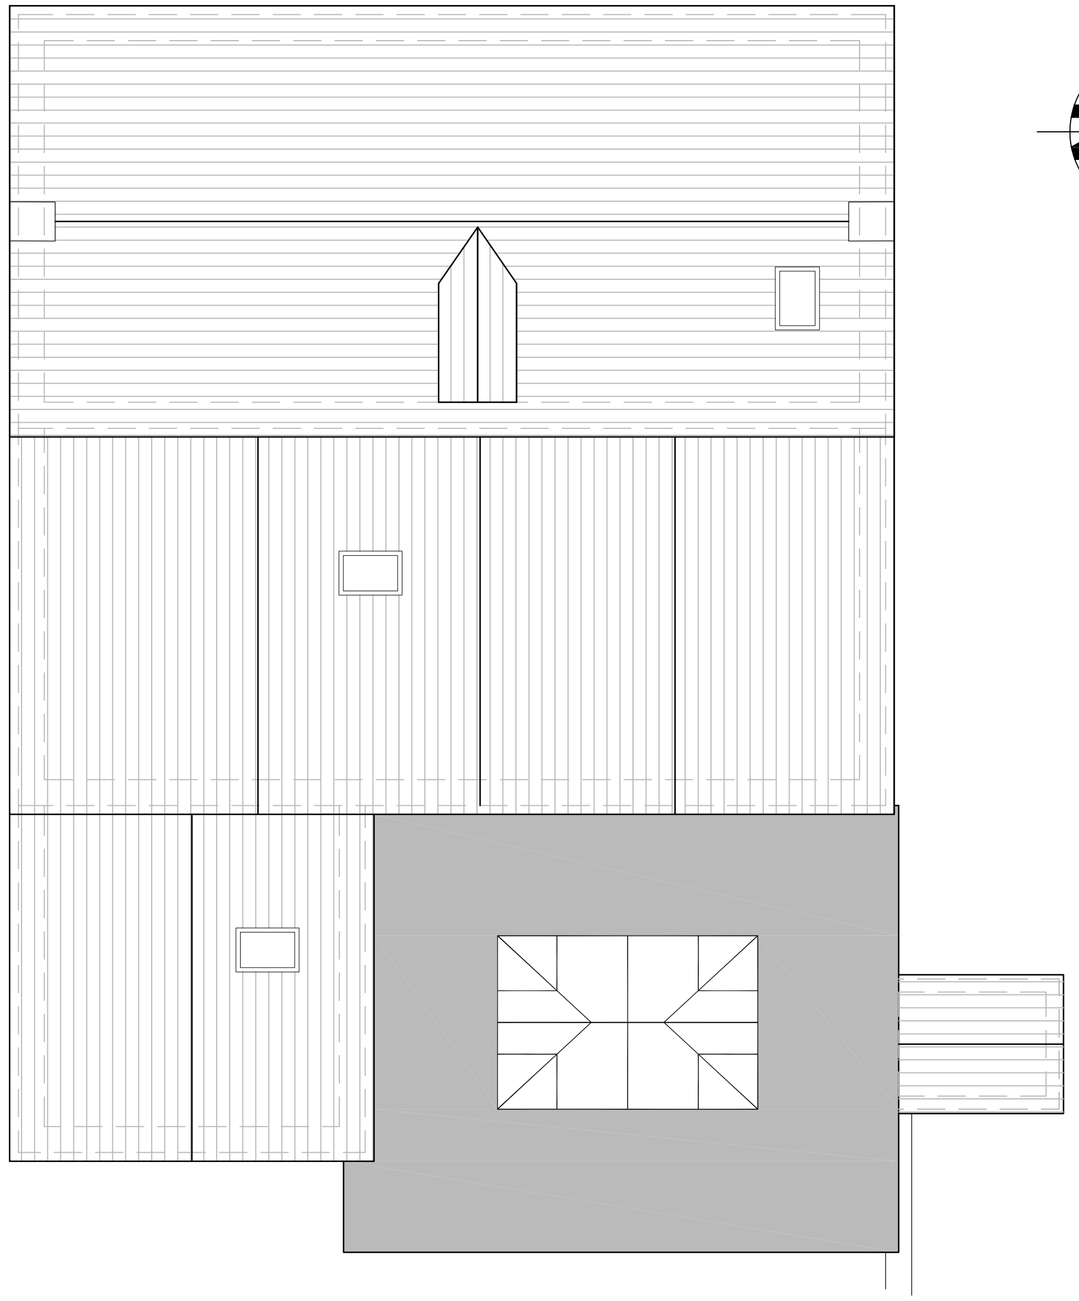

PROPOSED ROOF LAYOUT

SCALE 1:50

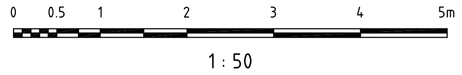


SCHEDULE OF PROPOSED MATERIALS

- DOORS - ANTHRACITE COLOURED ALUMINUM BI FOLDING ANTHRACITE COLOURED UPVC FASCIAS
- ANTHRACITE COLOURED RAIN WATER GOODS
- BUFF RENDER TO FACADE OF SUNROOM TO MATCH EXISTING STONE
- ROOF COVERING - STANDING SEAM ANTHRACITE COLOURED ROOF
- ANTHRACITE COLOURED ROOF LANTERN

ALL EXISTING STONEWORK INCORPORATED INTO THE NEW SUN ROOM SHALL REMAIN UNTOUCHED TO ENSURE THE ORIGINALITY OF THE EXISTING PROPERTY AND TO ALLOW FOR SCOPE IN THE FUTURE TO RETURN THE HOUSE TO ITS ORIGINAL APPEARANCE.

EXISTING LOG STORE TO BE INCORPORATED AS PART OF THE PROPOSED WORKS

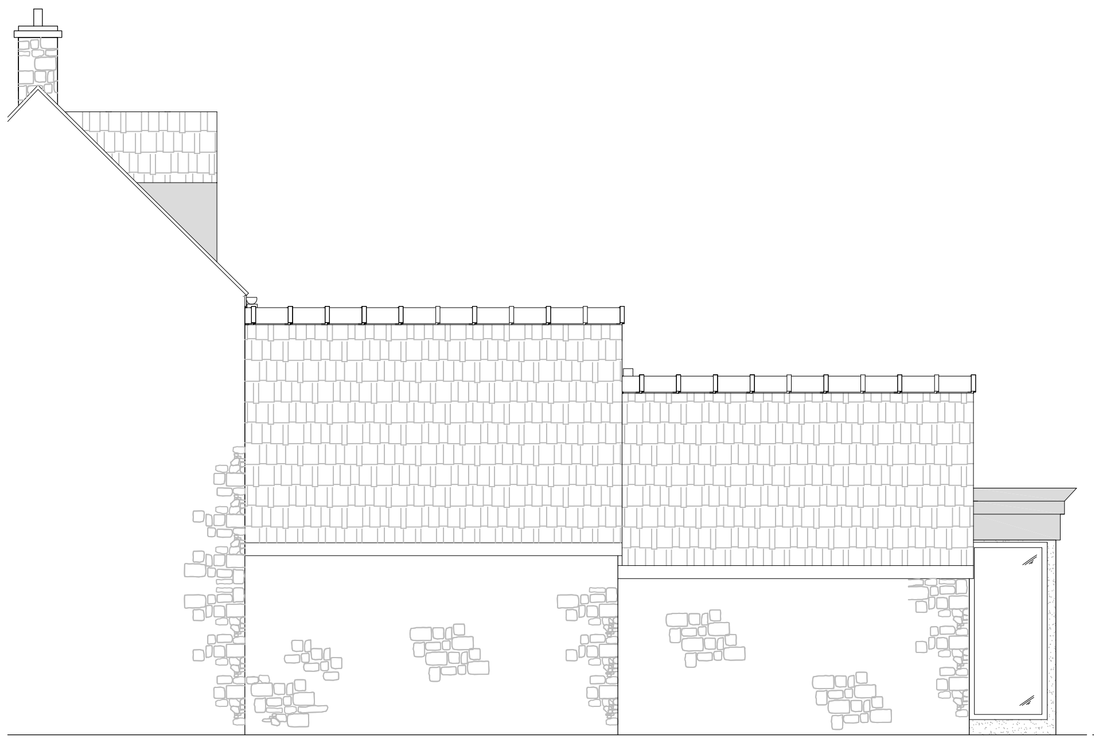

PROPOSED SOUTH ELEVATION

SCALE 1:50

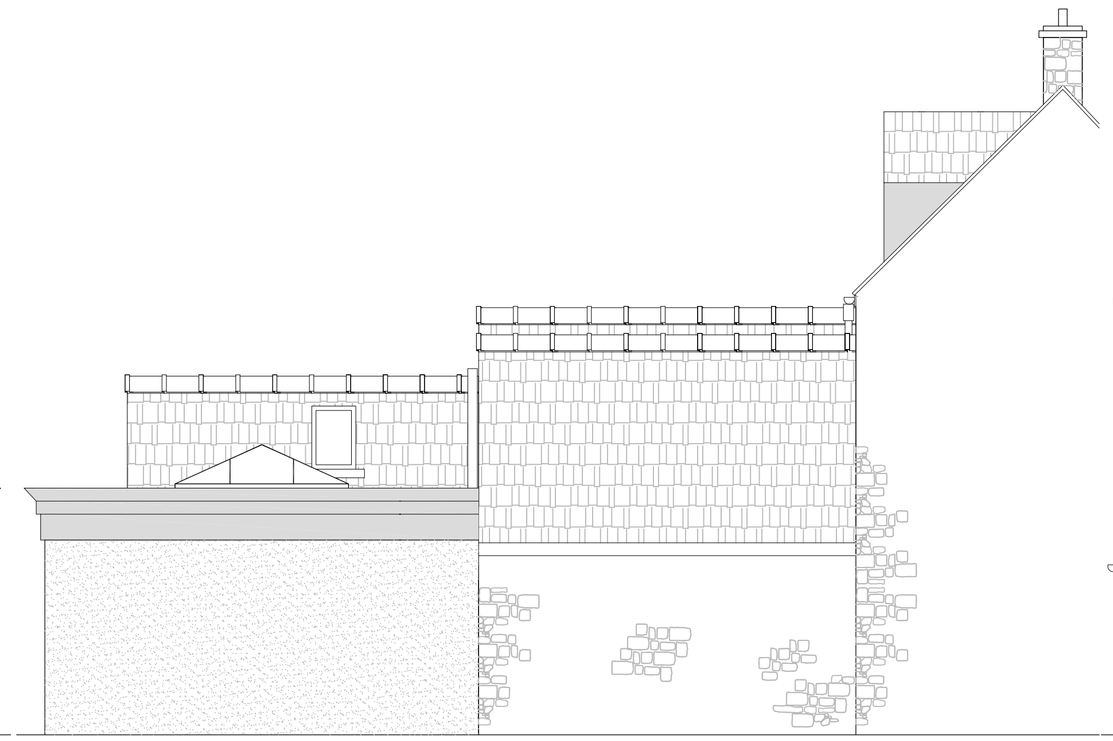

PROPOSED NORTH ELEVATION

SCALE 1:50

PROPOSED WEST ELEVATION

SCALE 1:50

PROPOSED SUN ROOM EXTENSION TO REAR OF THE OLD LAUNDRY, DIDMARTON, BADMINTON, GL9 1DS

PROPOSED LAYOUTS AND ELEVATIONS

A1 ORIGINAL DRAWING SIZE (SCALE 1:50)

| REV | DATE | BY |
|---|---|---|
| A | 06.05.22 | MA |
| ISSUED FOR APPROVAL | | |

REVISIONS

| Drawing Number | REV |
|---|---|
| OL_PL02 | A |