CDM

CONSTRUCTION (DESIGN AND MANAGEMENT) REGULATIONS 2015

Designers Hazard Information for Construction

These notes refer specifically to the information shown on this drawing. Refer to Health & Safety Plan for further information.

1. If you do not fully understand the risks involved during the construction of the items indicated on this drawing ask your health & safety advisor or a member of the design team before proceeding.

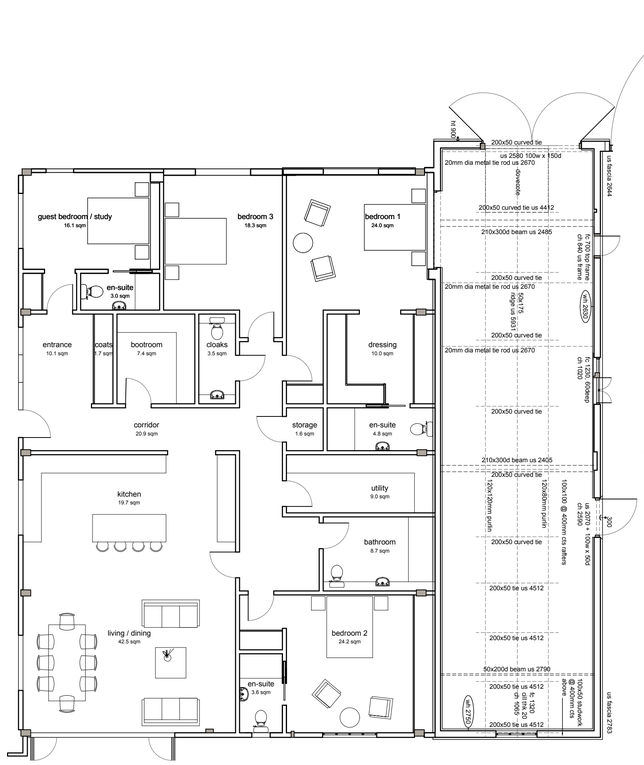

plot 1 proposed ground floor plan 1:100

Total Ground Floor Gross Internal Area = 244.6 m² [2632 sqft]

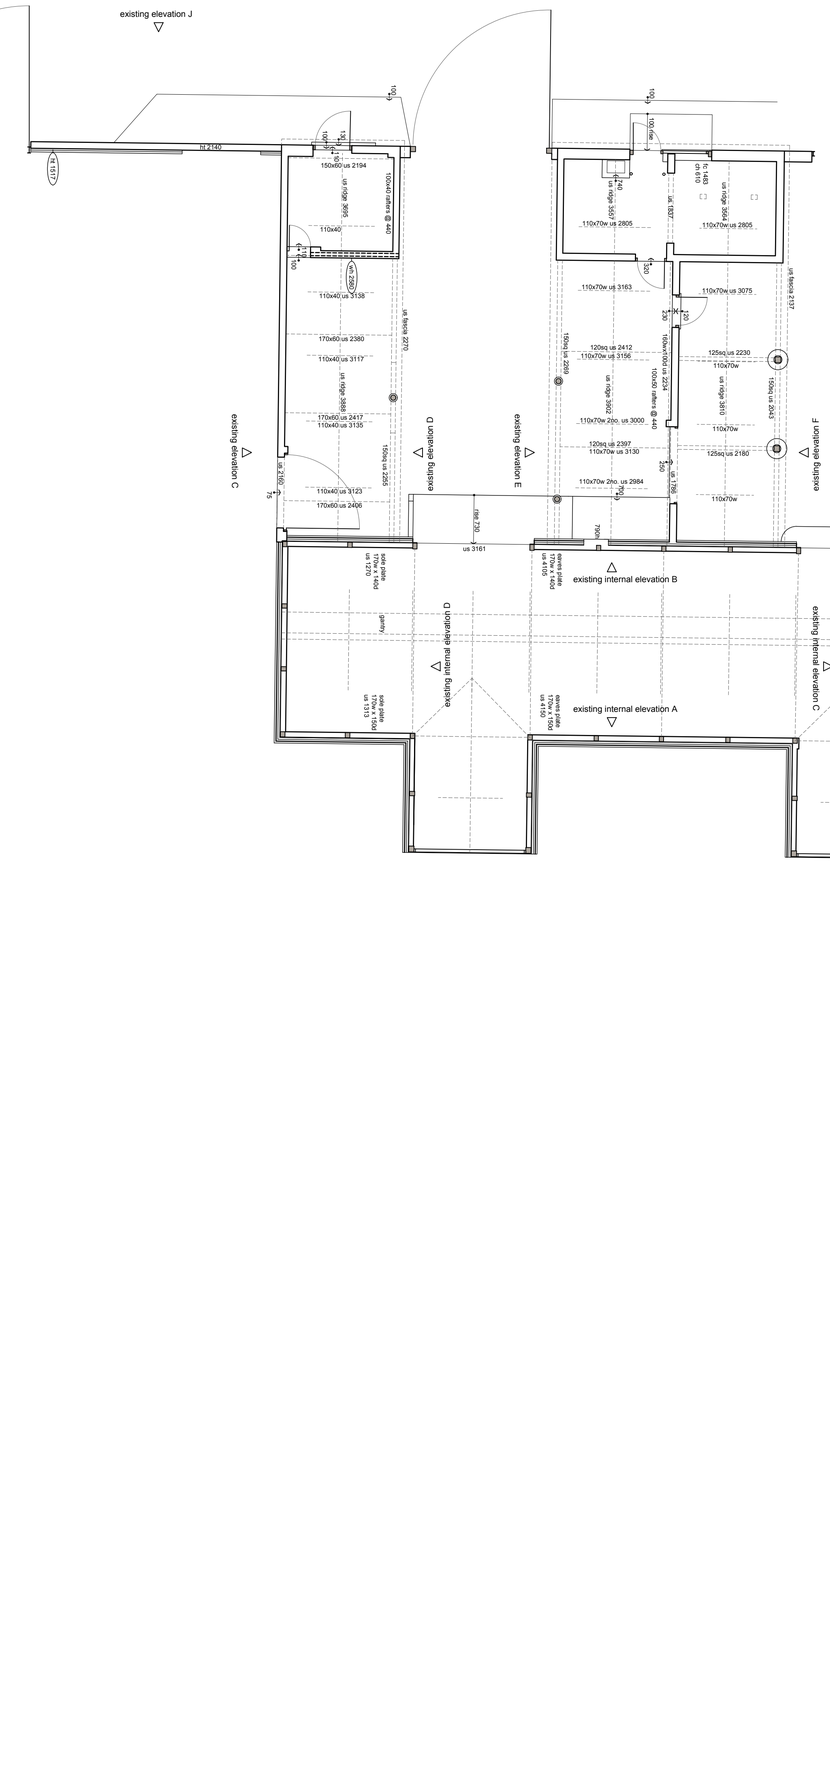

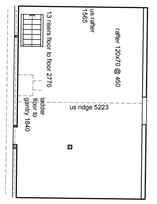

/	/	/		smg	PW
Date	Revision	Description		Drawn	Checked

peterwellsarchitects

Ferry Quay House, Ferry Quay, Woodbridge, suffolk, IP12 1BW - 01394 799299 - info@peterwellsarchitects.co.uk

Project :	**Red House Farm, Otley Road, Framsden, IP14 6HU**						
Drg. Title :	**Proposed Ground & First Floor Plans Class Q**						
Client :	**Mr Richard Buss**			Drg. Status :	Planning		
Date :	Oct 2021	Scale :	1:100 @ A1	Drg. No. :	PW1209_PL04	Revision :	/

DISCLAIMER: This drawing was prepared for the Client, Project & Site stated below and for the purposes set out in the Project Particulars. Peter Wells Architects accepts no responsibility whatsoever should the drawing be used by any other person, on any other site or for any other purpose than those stated. This drawing is to be read in conjunction with all relevant drawings and specifications. ALL MEASUREMENTS ARE TO BE CHECKED ON SITE AND ANY DISCREPANCIES REPORTED TO PETER WELLS ARCHITECTS

© Copyright Peter Wells Architects 2021