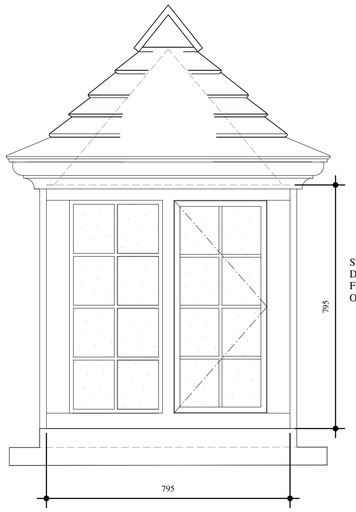

STEEL SASH & LEADED LIGHTS:
DIRECT GLAZING TO FIXED LIGHT,
FLAT IRON CASEMENT TO
OPENING LIGHT

ELEVATION

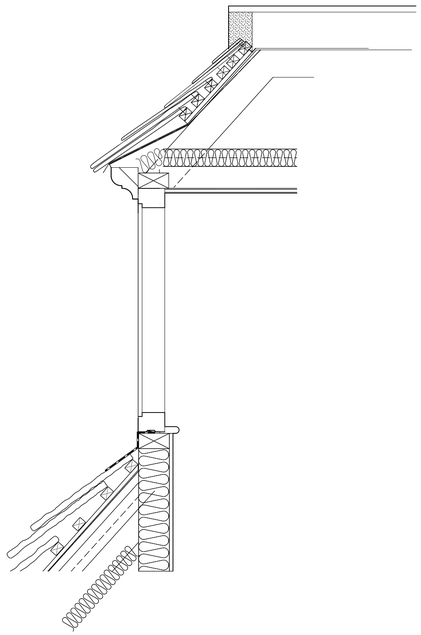

CROSS SECTION

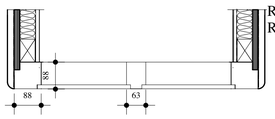

PART PLAN WITH JAMBS & MULLION

DORMER DETAILS

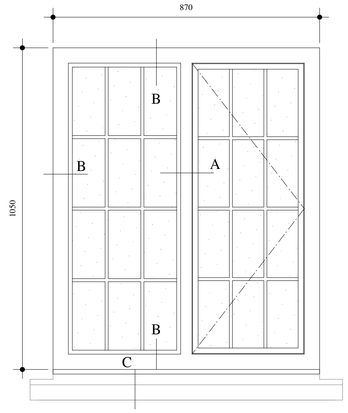

TYPICAL PROPOSED WINDOW

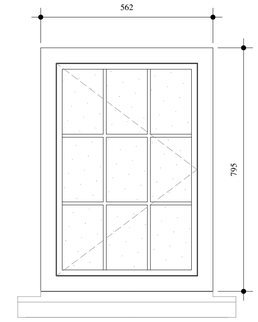

STEEL SASH & LEADED LIGHTS:
DIRECT GLAZING TO FIXED LIGHT,
FLAT IRON CASEMENT TO
OPENING LIGHTS

SINGLE CASEMENTS ON
N.E & S.E ELEVATONS

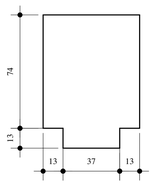

DETAIL A

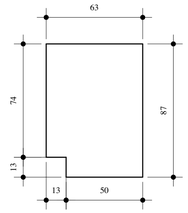

DETAIL B

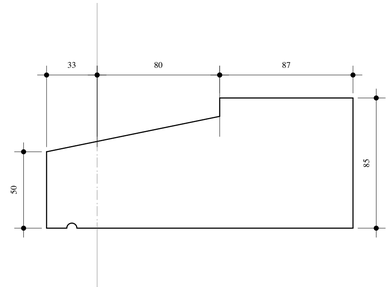

DETAIL C, STONE CILL

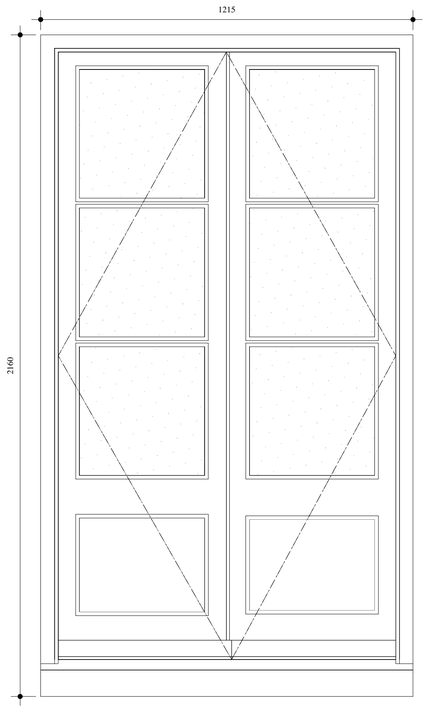

FRENCH DOORS ELEVATION

JAMBS &
HEAD

MEETING
STYLES

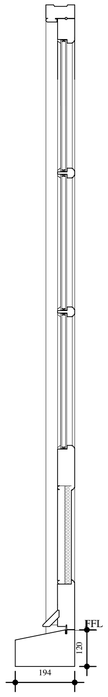

SECTION

GLAZING BARS TO SUIT 20MM
DOUBLE GLAZED UNITS.
SAFETY GLASS TO AREAS
BELOW 800MM FROM FFL

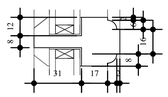

SCALE 1:10 0.1 0.2 0.3 0.4 0.5

SCALE 1:2 20 40 60 80 100

DRAFT - 11.05.2022

Rev.	Date	Revisions.

F&GS
FALCONER & GILBERT SCOTT ARCHITECTS

45 Rodney Road, Cheltenham, GL50 1HX
t / 01242 582 362 e / info@fgs.archi
www.fgs.archi
Toby Falconer Architects Ltd. trading as Falconer & Gilbert Scott Architects
Registered in England No. : 10129121

Client :

OZLEWORTH PARK ESTATE

Job Title :

BROOK COTTAGE

OZLEWORTH

Drawing Title :

AS PROPOSED

EXTERNAL JOINERY DETAILS

Scale : 1:10 1:2 @ A1

Date : 27/04/2022

Drawn By : PD

Drawing No. : 2128 - 08

Rev. :