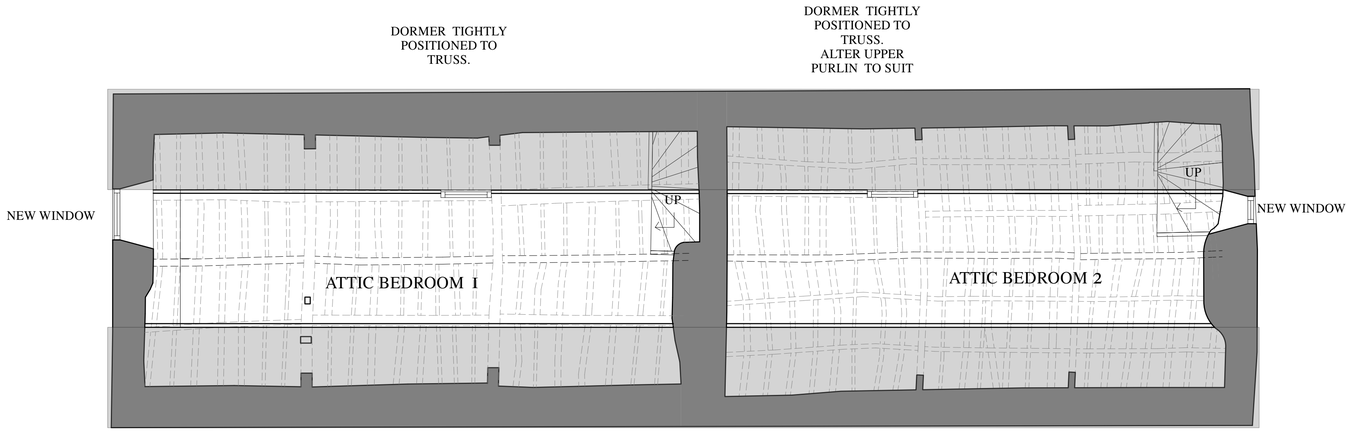

ATTIC PLAN

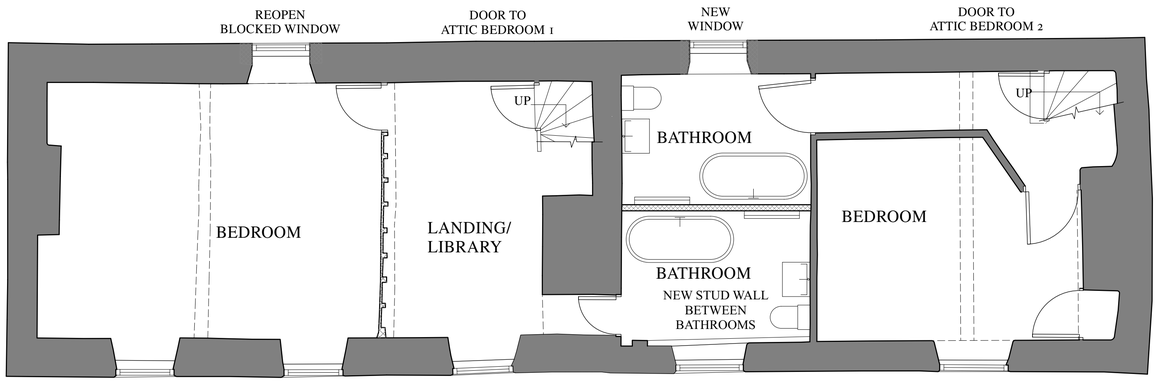

FIRST FLOOR PLAN

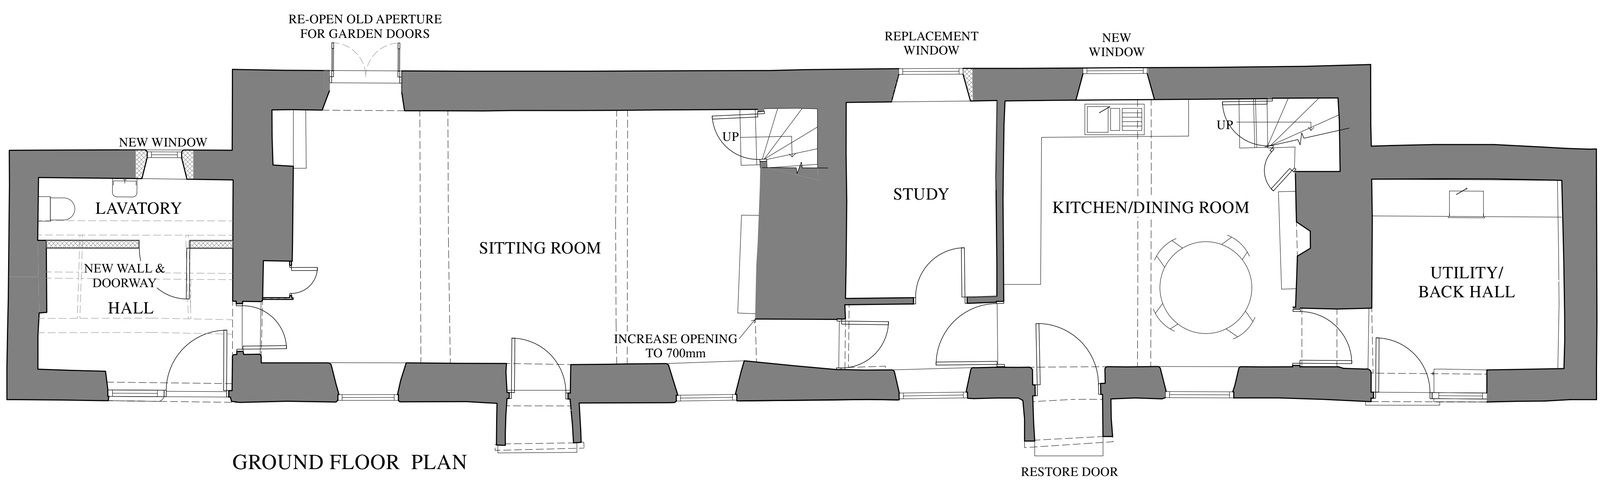

GROUND FLOOR PLAN

SCALE 1:50 0.5 1 1.5 2 2.5

Rev.	Date	Revisions.
-	10/06/2022	Planning issue

F&GS
FALCONER & GILBERT SCOTT ARCHITECTS

45 Rodney Road, Cheltenham, GL50 1HX
t / 01242 582 362 e / info@fgs.archi
www.fgs.archi
Toby Falconer Architects Ltd. trading as Falconer & Gilbert Scott Architects
Registered in England No.: 10129121

Client :
OZLEWORTH PARK ESTATE

Job Title :
BROOK COTTAGE
OZLEWORTH

Drawing Title :
AS PROPOSED
FLOOR PLANS

Scale : 1:50 @ A1, 1:100 @ A3
Date : 22/04/2022
Drawn By : PD
Drawing No. : 2128 - 04
Rev. : -