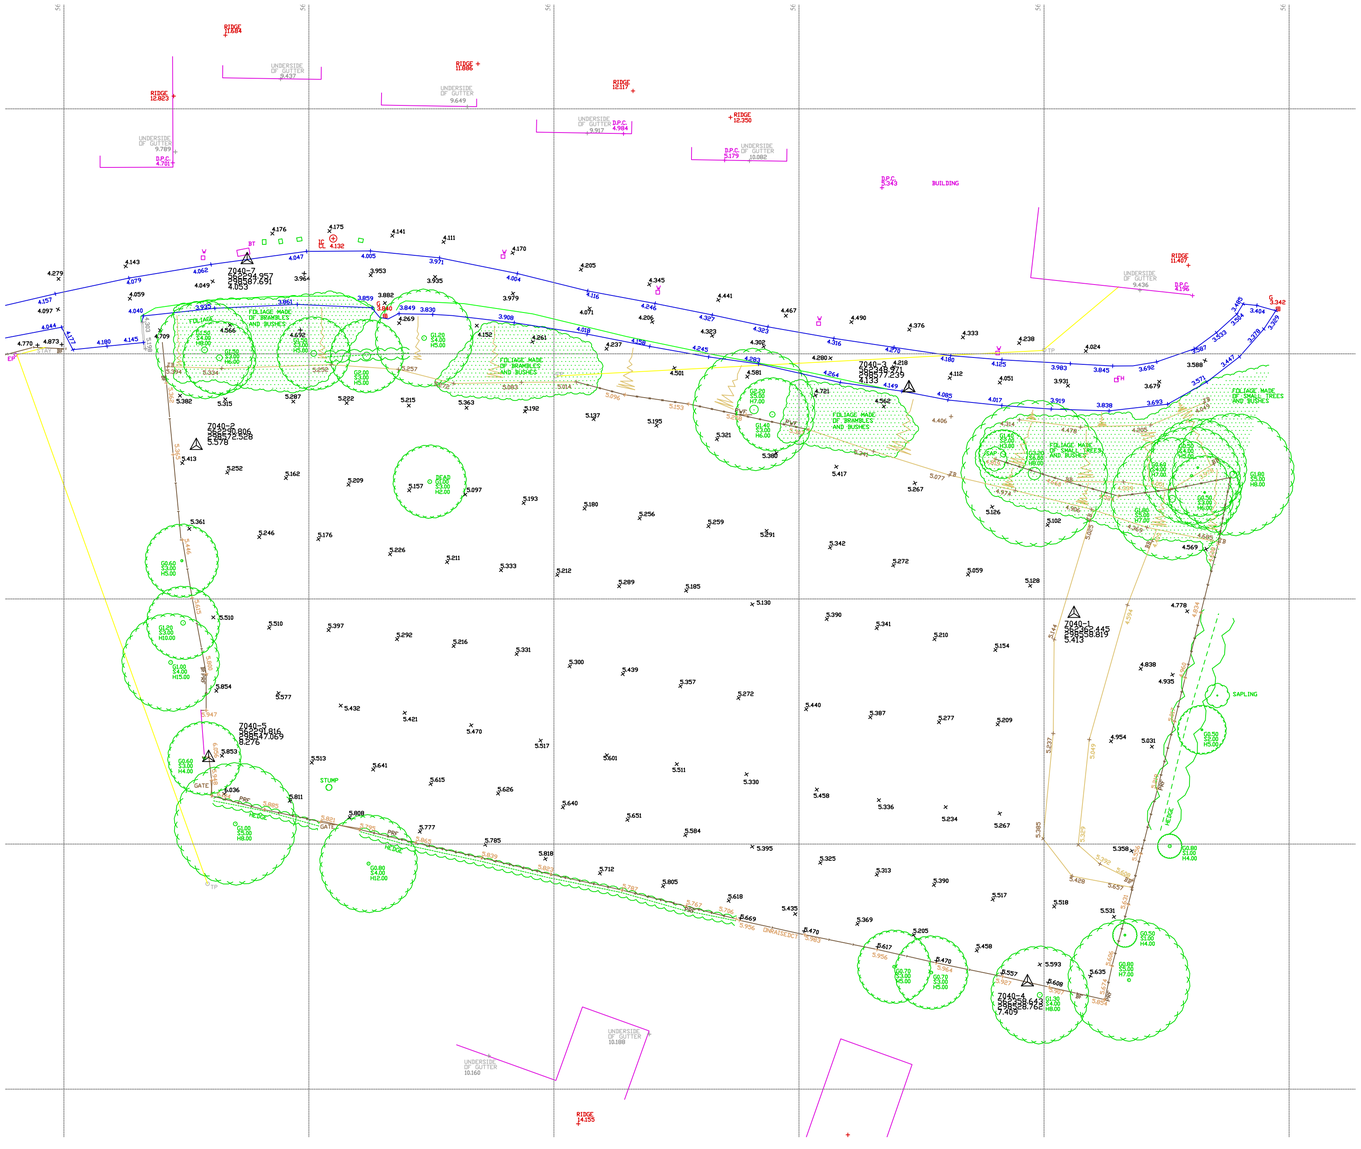

Existing Site Levels Plan

Scale 1:250

Revision	Description	Date	Revised By

MJS CONSTRUCTION

MJS House, Wisbech Road, March, Cambs, PE15 0BA

W www.mjsconstruction.co.uk T 01354 660663 E AdamSutton@mjsconstruction.co.uk

Project: Proposed 4-Bed Dwelling		Drawing Issue: -	Planning Reference: -
Drawing Title: Existing Site Levels and Proposed Site Section			
Address: Land at East End, Hilgay			
Drawn By: A. Sutton	Paper Size: A1	Date: February 2020	
Project Name: 2343	Drawing Number: 005	Revision: -	