EAST ELEVATION
Scale 1: 100

NORTH ELEVATION
Scale 1: 100

WEST ELEVATION
Scale 1: 100

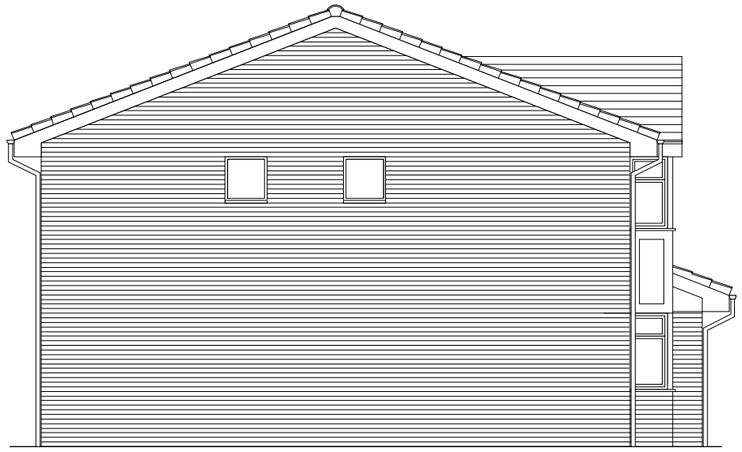

SOUTH ELEVATION
Scale 1: 100

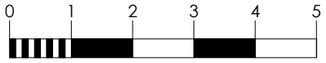

Scale Bar - 1:100

EXISTING MATERIALS
ROOF - RED/GREY CONCRETE PAN TILES
WALLS - RED FACING BRICK AND WHITE PAINTED RENDER
WINDOWS - UPVC DOUBLE GLAZED WINDOWS
RAINWATER GOODS - SQUARE EDGED BLACK UPVC TYPE

PLANNING PURPOSES ONLY

READ IN CONJUNCTION WITH
THIS DWG. IS NOT COMPREHENSIVE OR EXCLUSIVE AND ALL OTHER 243 SERIES DWG.'S AND SPECIFICATIONS APPLY AS APPROPRIATE . FOR ALL STRUCTURAL DETAILS SEE STRUCTURAL ENG. LATEST DWGS .

Rev.	Date	Description	By	Appr.
A	12/07/22	Scale bar added	By	Appr.

Dean Sutton DESIGN CONSULTANTS LTD

Dean Sutton Design Consultants Ltd
68 Albert Road, Evesham, Worcs, WR11 4LA
T: 01386 45257
M: 07791895059
E: deanlsutton0@gmail.com
Company Registration: 96557057

Client: TIM WILKINSON

Project: GARLICK DRIVE, KENILWORTH
SINGLE REAR AND 2 STOREY SIDE EXTENSION

Drawing: EXISTING ELEVATIONS

Scale	Date	By	Approved
1:100 @ A3	28/03/22	DLS	-

Job No.	Drawing No.	Revision
243-TW	02	A

Copyright Dean Sutton Design Consultants Ltd. This drawing, or any of its contents, may not be copied, reproduced or distributed without the written consent of Dean Sutton Design Consultants Ltd.

Figured dimensions only to be taken from this drawing - do not scale.
All contractors, subcontractors and/or specialists are responsible for taking and checking all dimensions relating to their work on site.