© Copyright SJK architecture.

Figured dimensions only are to be taken from this drawing. Do not scale. All dimensions are to be checked on site prior to any work commencing. If in doubt ask.

Notes

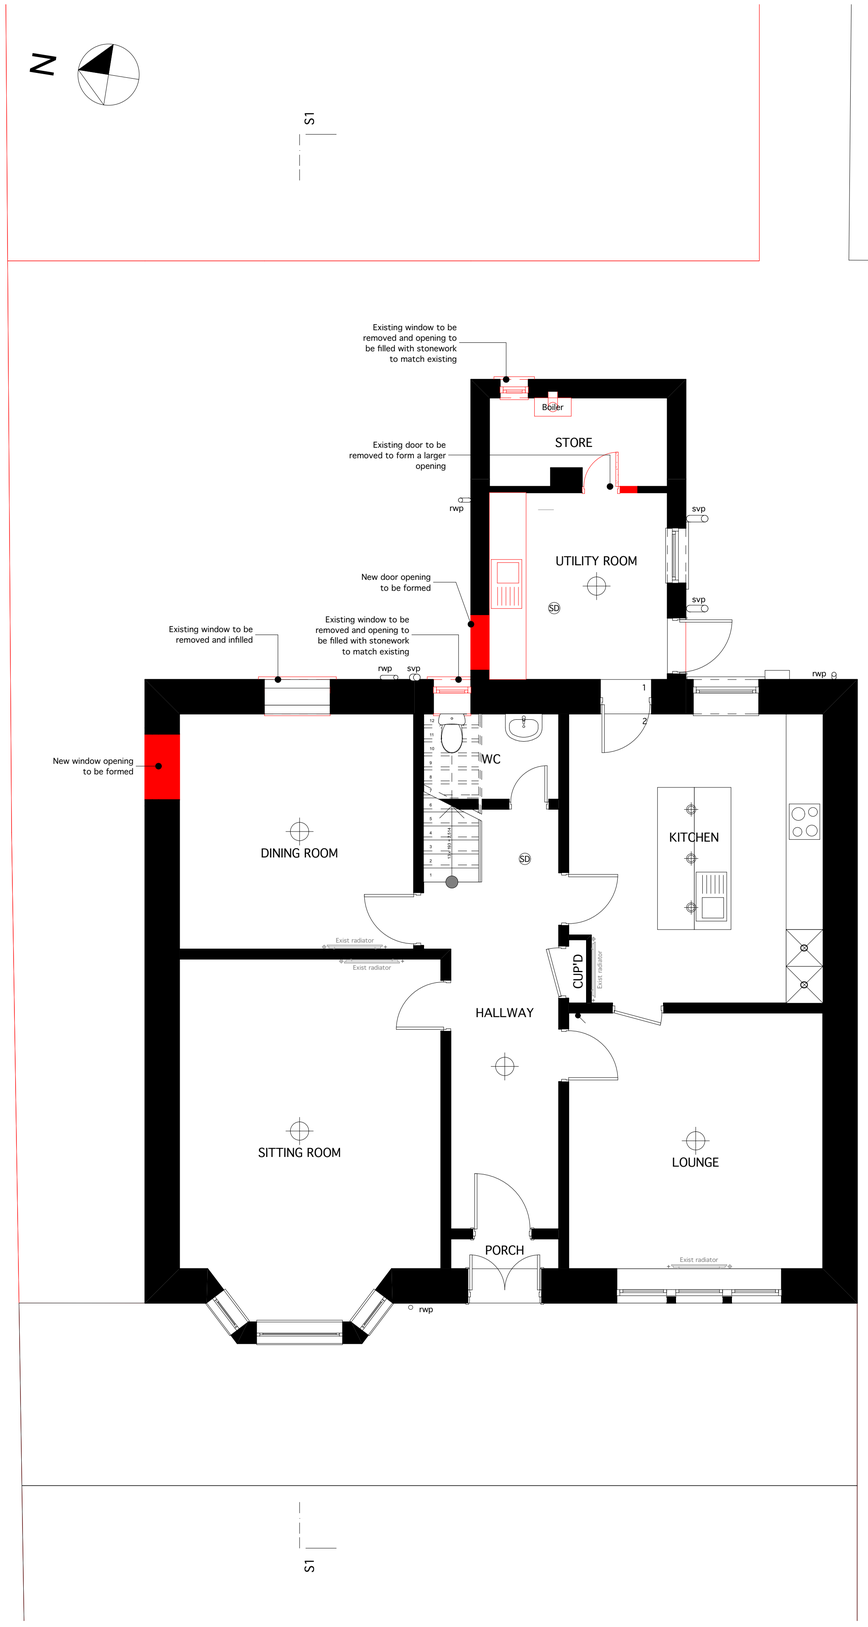

3 - Ground Floor Plan 1:50

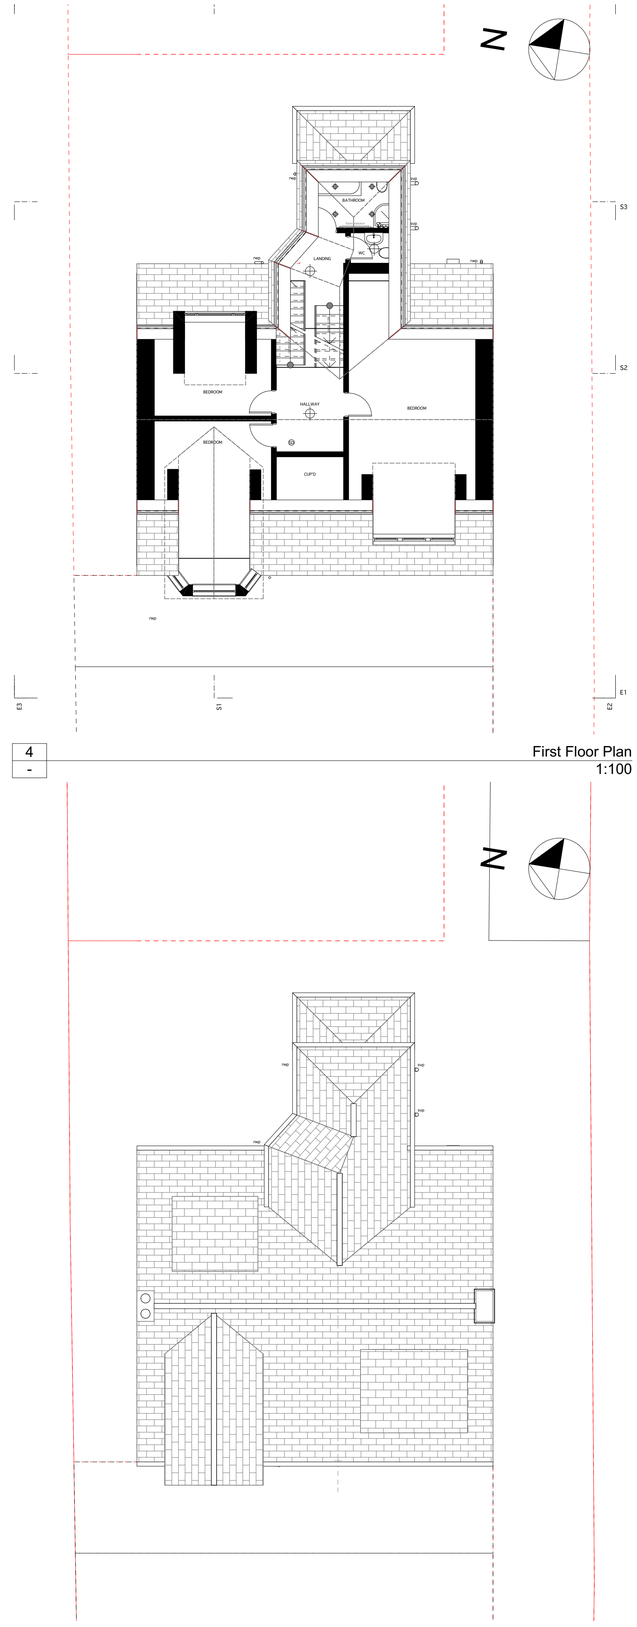

4 - First Floor Plan 1:100

5 - Roof Plan 1:100

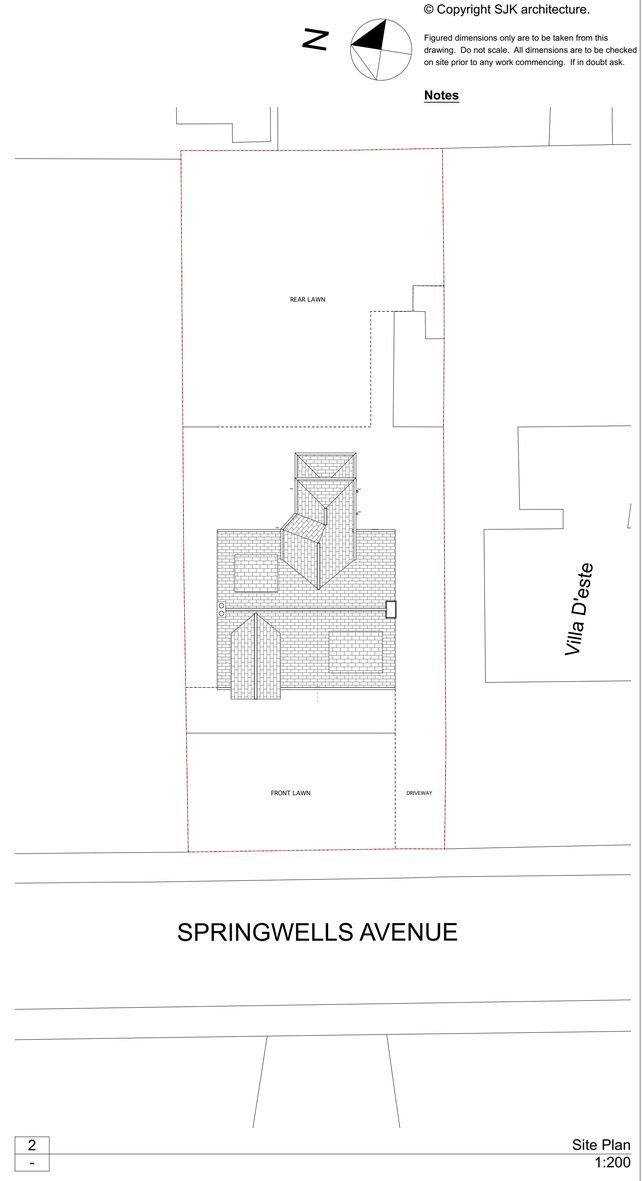

2 - Site Plan 1:200

0 1 2 3 4 5 6 7 8 9 10 11 12 13 14 15 16 17 18 19 20

1:200 Scale Bar

0 1 2 3 4 5 6 7 8 9 10

1:100 Scale Bar

0 1 2 3 4 5

1:50 Scale Bar

Rev	Notes

SJK architecture
Kelvin House
87 Calder Street
Coatbridge
ML5 4EY
tel: 01236 420270
email: info@sjkarchitecture.co.uk
web: www.sjkarchitecture.co.uk

Job Title

Glenearn,
Springwells Avenue
Airdrie,
ML6 6EA

Drawing Name

EXISTING
Plans

Drawing Status
Planning Submission

Drawn by **GS** Date **March 2022**

Checked by **SJ** Date March 2022

Drawing Scale
As Noted @ A1

Layout ID **3518 AL(00)01** Revision