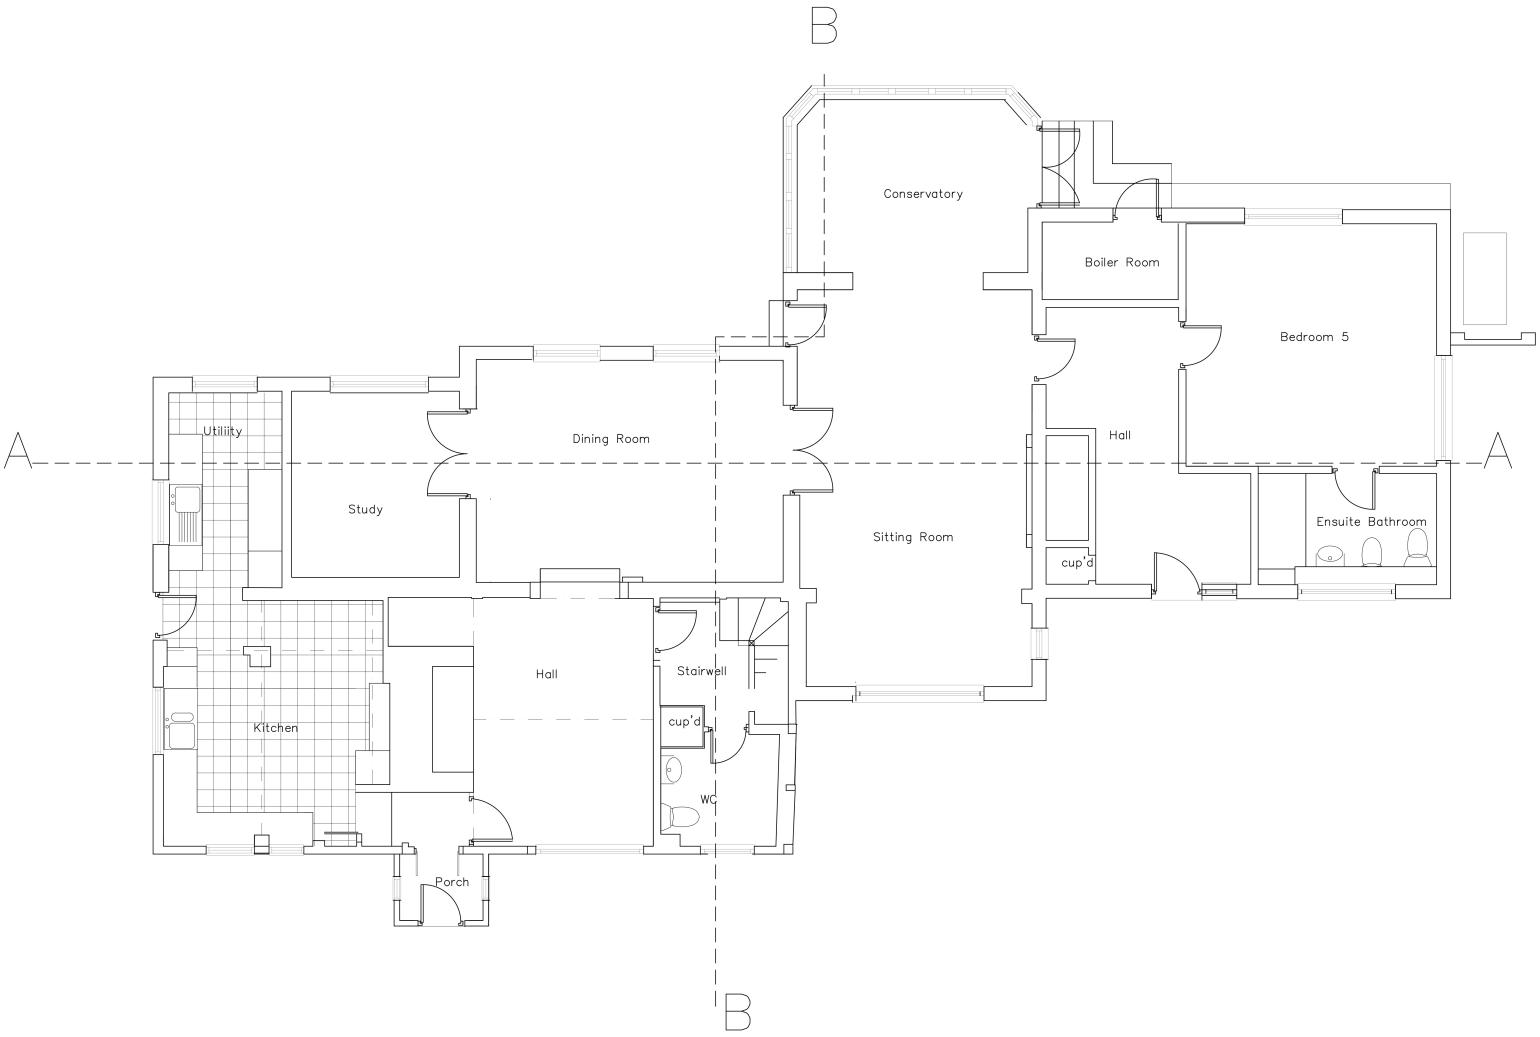

febo designs
1Foxcombe South Harting Petersfield GU31 5PL
tel 01730 826688
email febodesigns@btinternet.com

Duncan and Margaret McNicol

Existing Ground Floor Plans

DRAWING NO.	DRAWN	SCALE	DATE	REV.
01	LF	1:50		

This scheme is subject to town planning and all other necessary consents. Dimensions, areas and levels where given are only approximate and subject to site survey. All dimensions are to be checked on site. Any discrepancies are to be reported to the architect/supervising officer before work commences.
Figured dimensions are to scale.
This drawing is to be read in conjunction with all relevant consultants' and/or specialists' drawings/documents and any discrepancies or variations are to be notified to the architect/supervising officer before the affected work commences.