GENERAL NOTES

DRAWING CAN BE SCALED FOR PLANNING APPLICATION PURPOSES ONLY BUT IF IN ANY DOUBT ABOUT A DIMENSION OR ANY OF THE DRAWN INFORMATION PLEASE ASK CDRB ARCHITECTS LTD.

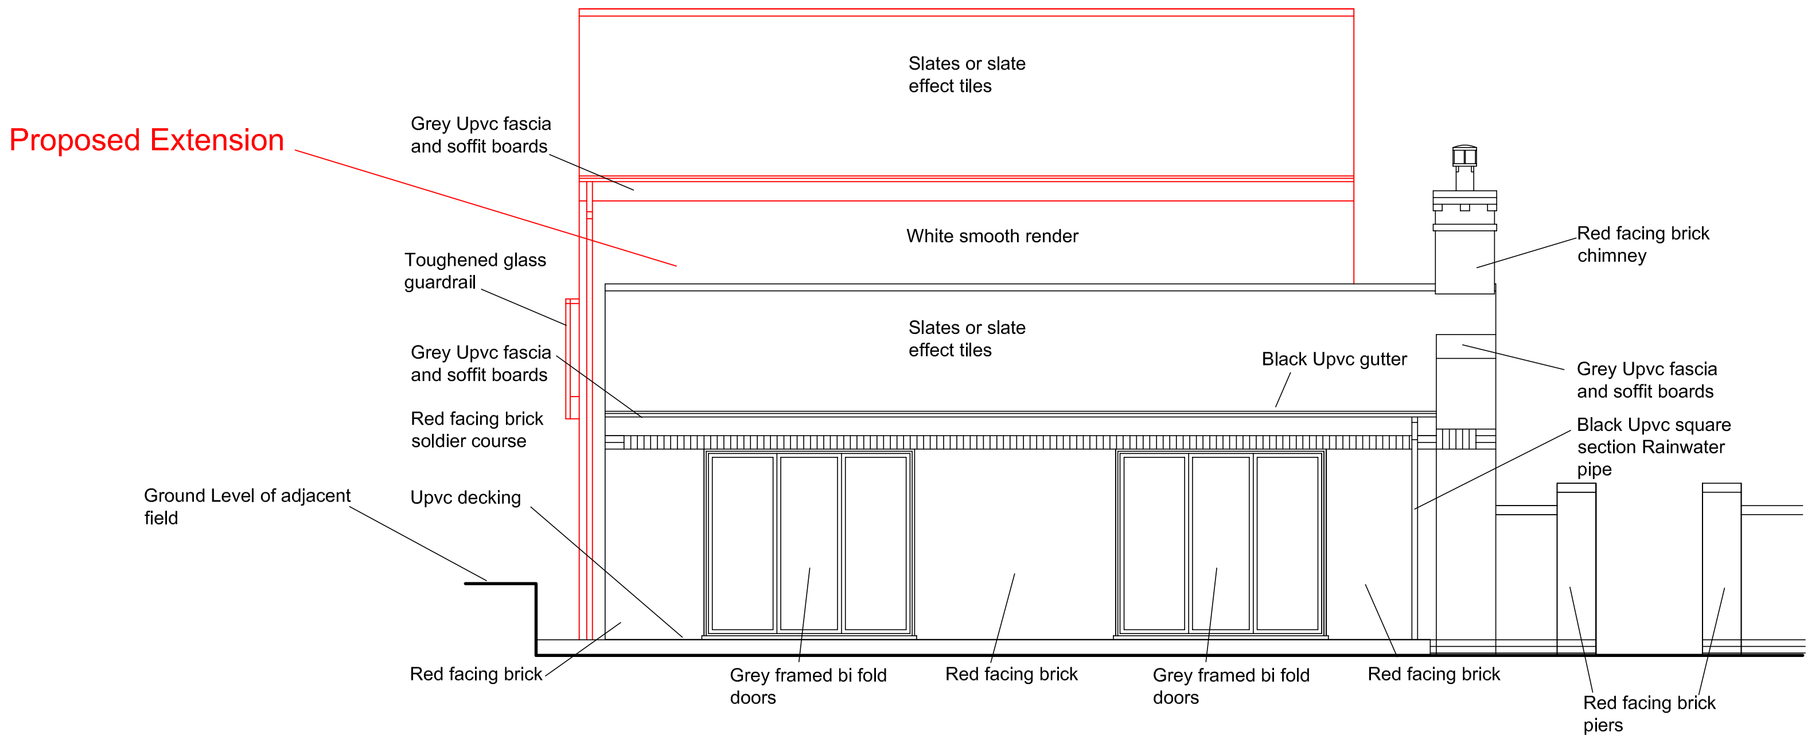

Proposed Side Elevation Facing Garden and Decking
Scale 1:50@ A1

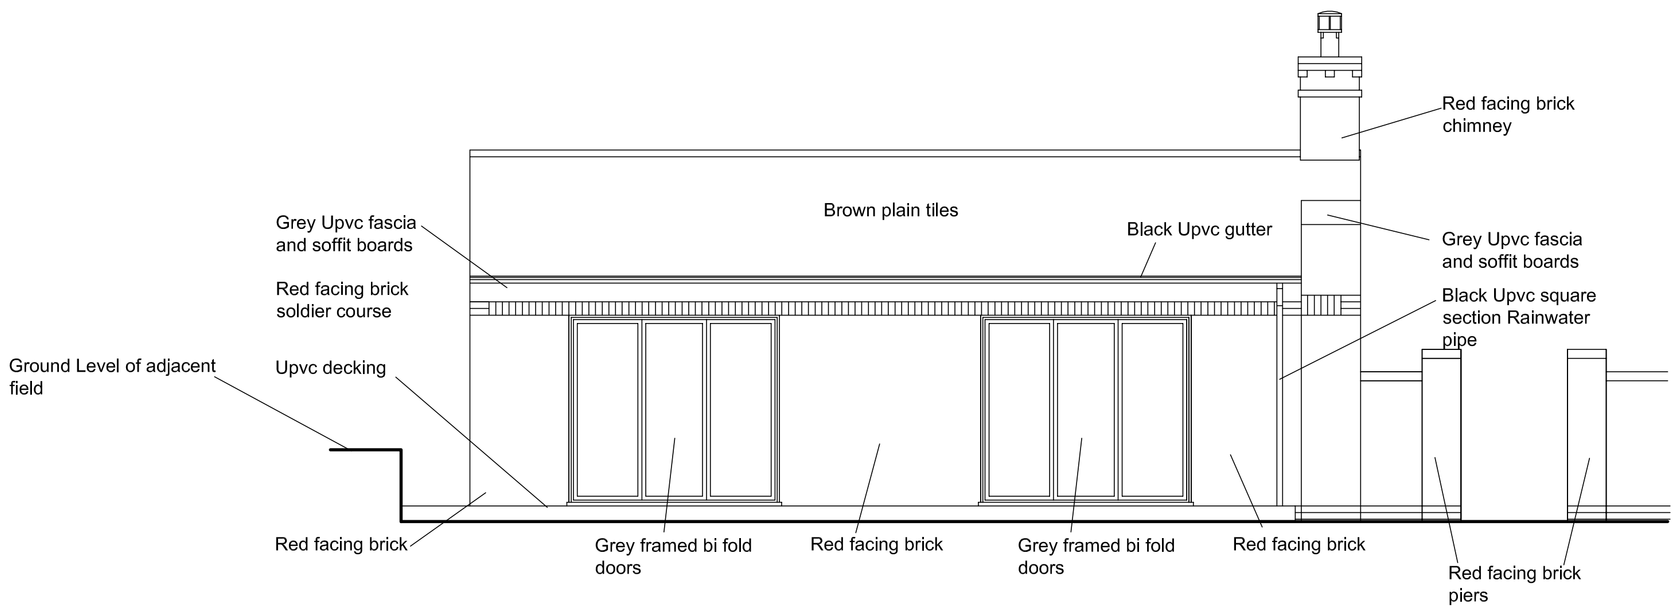

Existing Side Elevation Facing Garden and Decking
Scale 1:50@ A1

PLANNING APPLICATION

0 0.2 0.4 0.6 0.8 1m

Scale 1:50 @ A1

revn	date		by	chkd

cdrb architects ltd
9 Millar Court,
Stoston Road,
Kenilworth,
Warwickshire,
CV8 1JD.

job title

First Floor Extension at
Ewe Green,Hockley Road,Hatton.

drawing title

Existing and Proposed Side Elevation
Facing Garden and Decking

scale	drawn by	date	checked by
1:50 @ A1	cr	June 2022	CDRB

job no.	drawing no.	revision
T2401	AL (P) 05	-