GENERAL NOTES

DRAWING CAN BE SCALED FOR PLANNING APPLICATION PURPOSES ONLY BUT IF IN ANY DOUBT ABOUT A DIMENSION OR ANY OF THE DRAWN INFORMATION PLEASE ASK CDRB ARCHITECTS LTD.

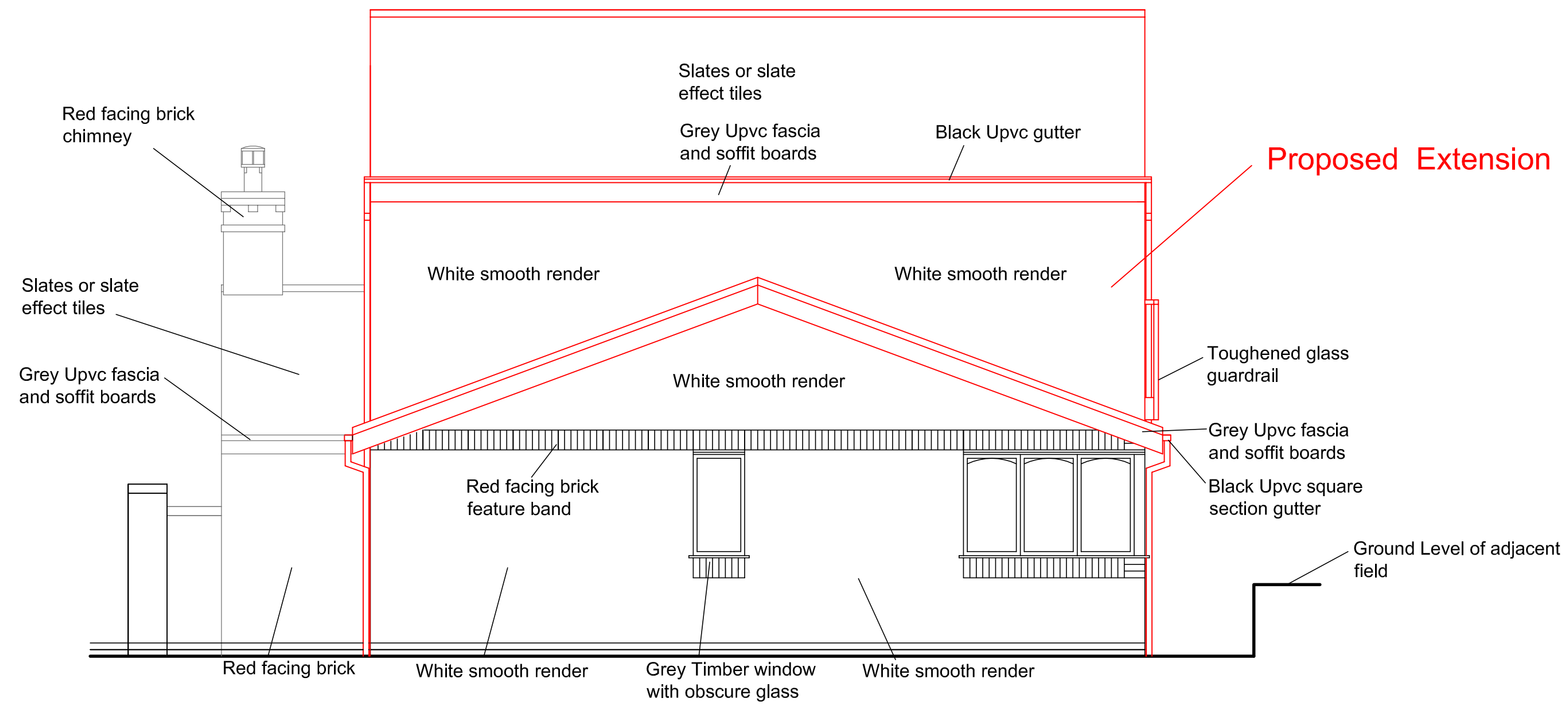

Proposed Side Elevation Facing Entrance Gates and Garage
Scale 1:50@ A1

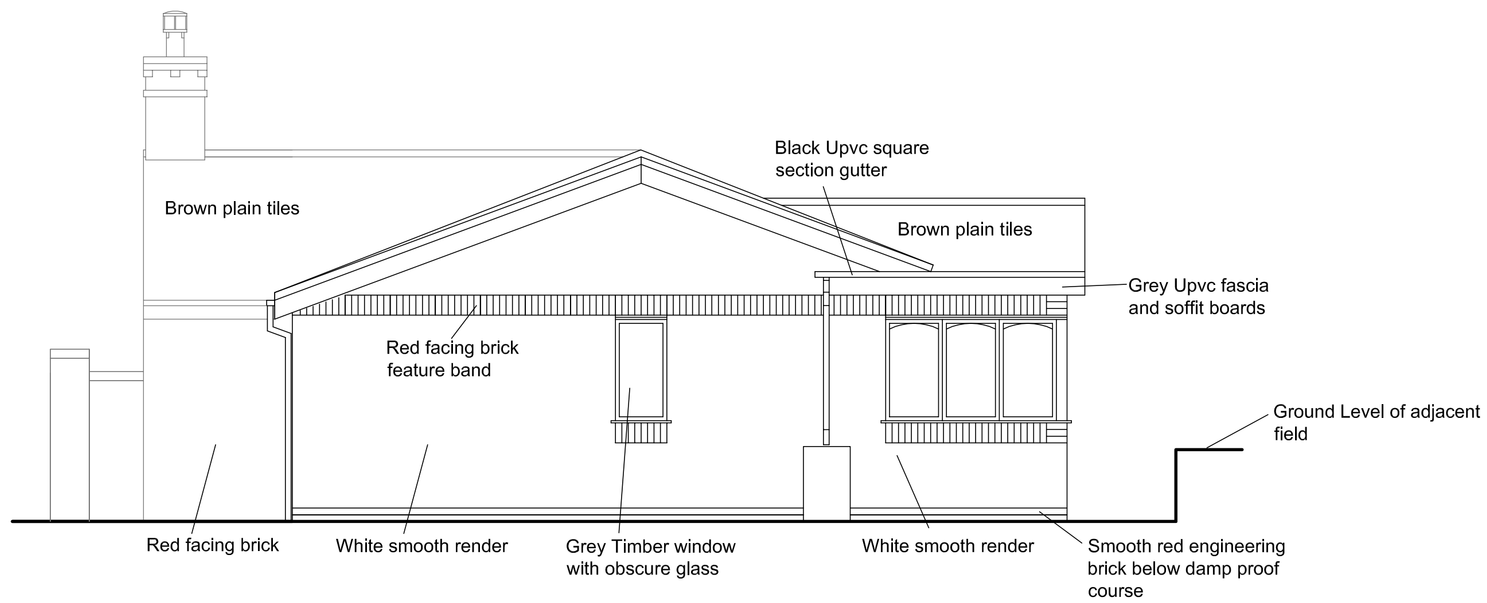

Existing Side Elevation Facing Entrance Gates and Garage
Scale 1:50@ A1

PLANNING APPLICATION

0 0.2 0.4 0.6 0.8 1m

Scale 1:50 @ A1

revn	date		by	chkd
A	9.6.22	Drawing updated following Client feedback on 8.6.22	cr	cdrb

cdrb architects ltd
9 Millar Court,
Stanton Road,
Kenilworth,
Warwickshire,
CV8 1JD.

job title

First Floor Extension at
Ewe Green,Hockley Road,Hatton.

drawing title

Existing and Proposed Side Elevation
Facing Entrance Gates and Garage

scale	drawn by	date	checked by
1:50 @ A1	cr	June 2022	CDRB

job no.	drawing no.	revision
T2401	AL (P) 06	A