GENERAL NOTES

DRAWING CAN BE SCALED FOR PLANNING APPLICATION PURPOSES ONLY BUT IF IN ANY DOUBT ABOUT A DIMENSION OR ANY OF THE DRAWN INFORMATION PLEASE ASK CDRB ARCHITECTS LTD.

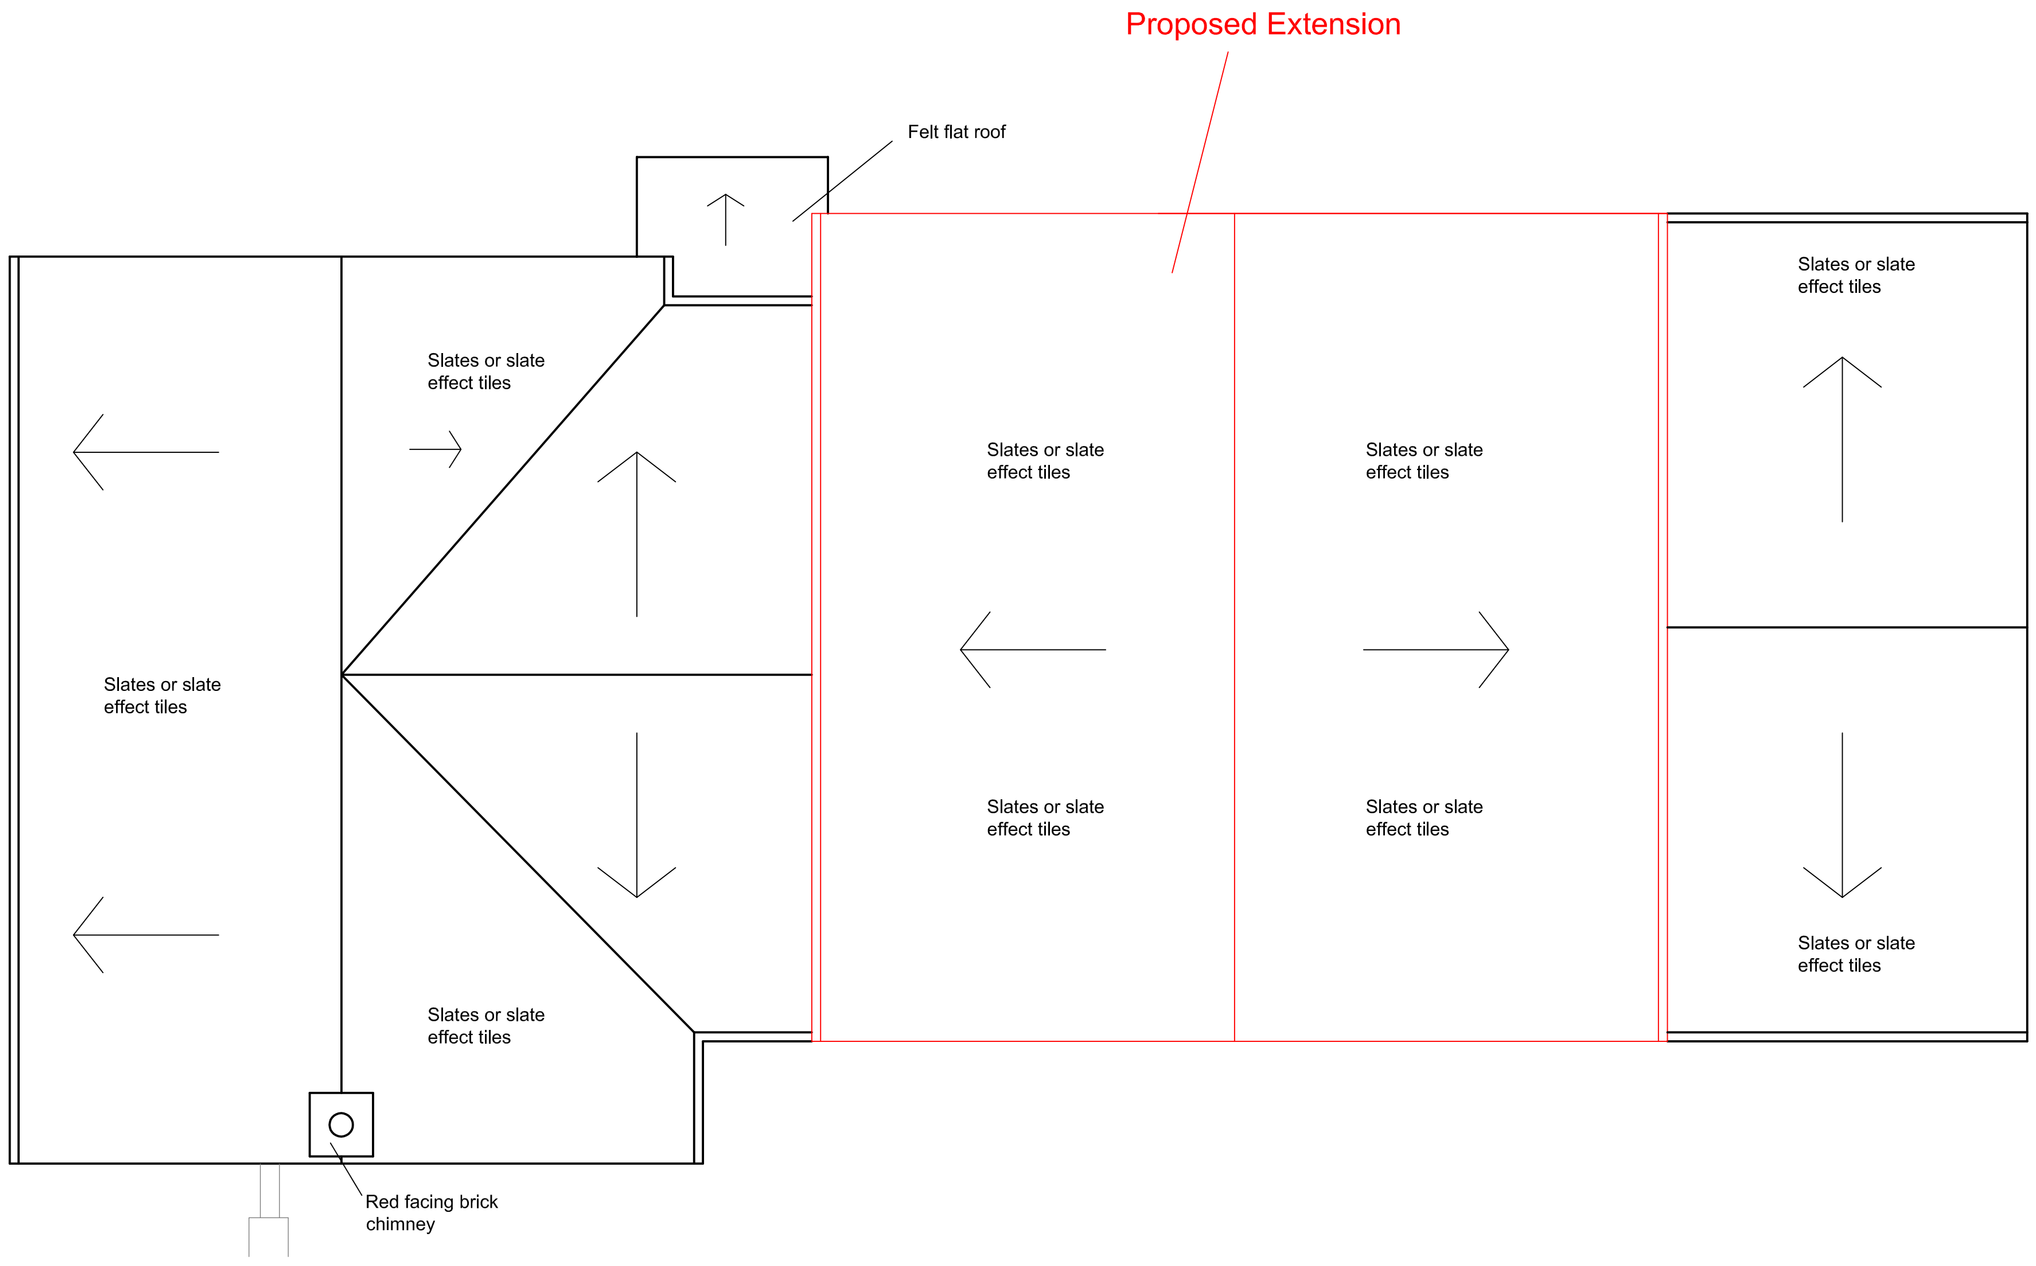

Proposed Roof Plan
Scale 1:50@ A1

PLANNING APPLICATION

0 0.2 0.4 0.6 0.8 1m

Scale 1:50 @ A1

revn	date		by	chkd

CDRB

cdrb architects ltd
9 Millar Court,
Stadion Road,
Kenilworth,
Warwickshire.
CV8 1JD.

job title

First Floor Extension at
Ewe Green,Hockley Road,Hatton.

drawing title

Proposed Roof Plan

scale	drawn by	date	checked by
1:50 @ A1	cr	June 2022	CDRB

job no.	drawing no.	revision
T2401	AL (P) 04	-