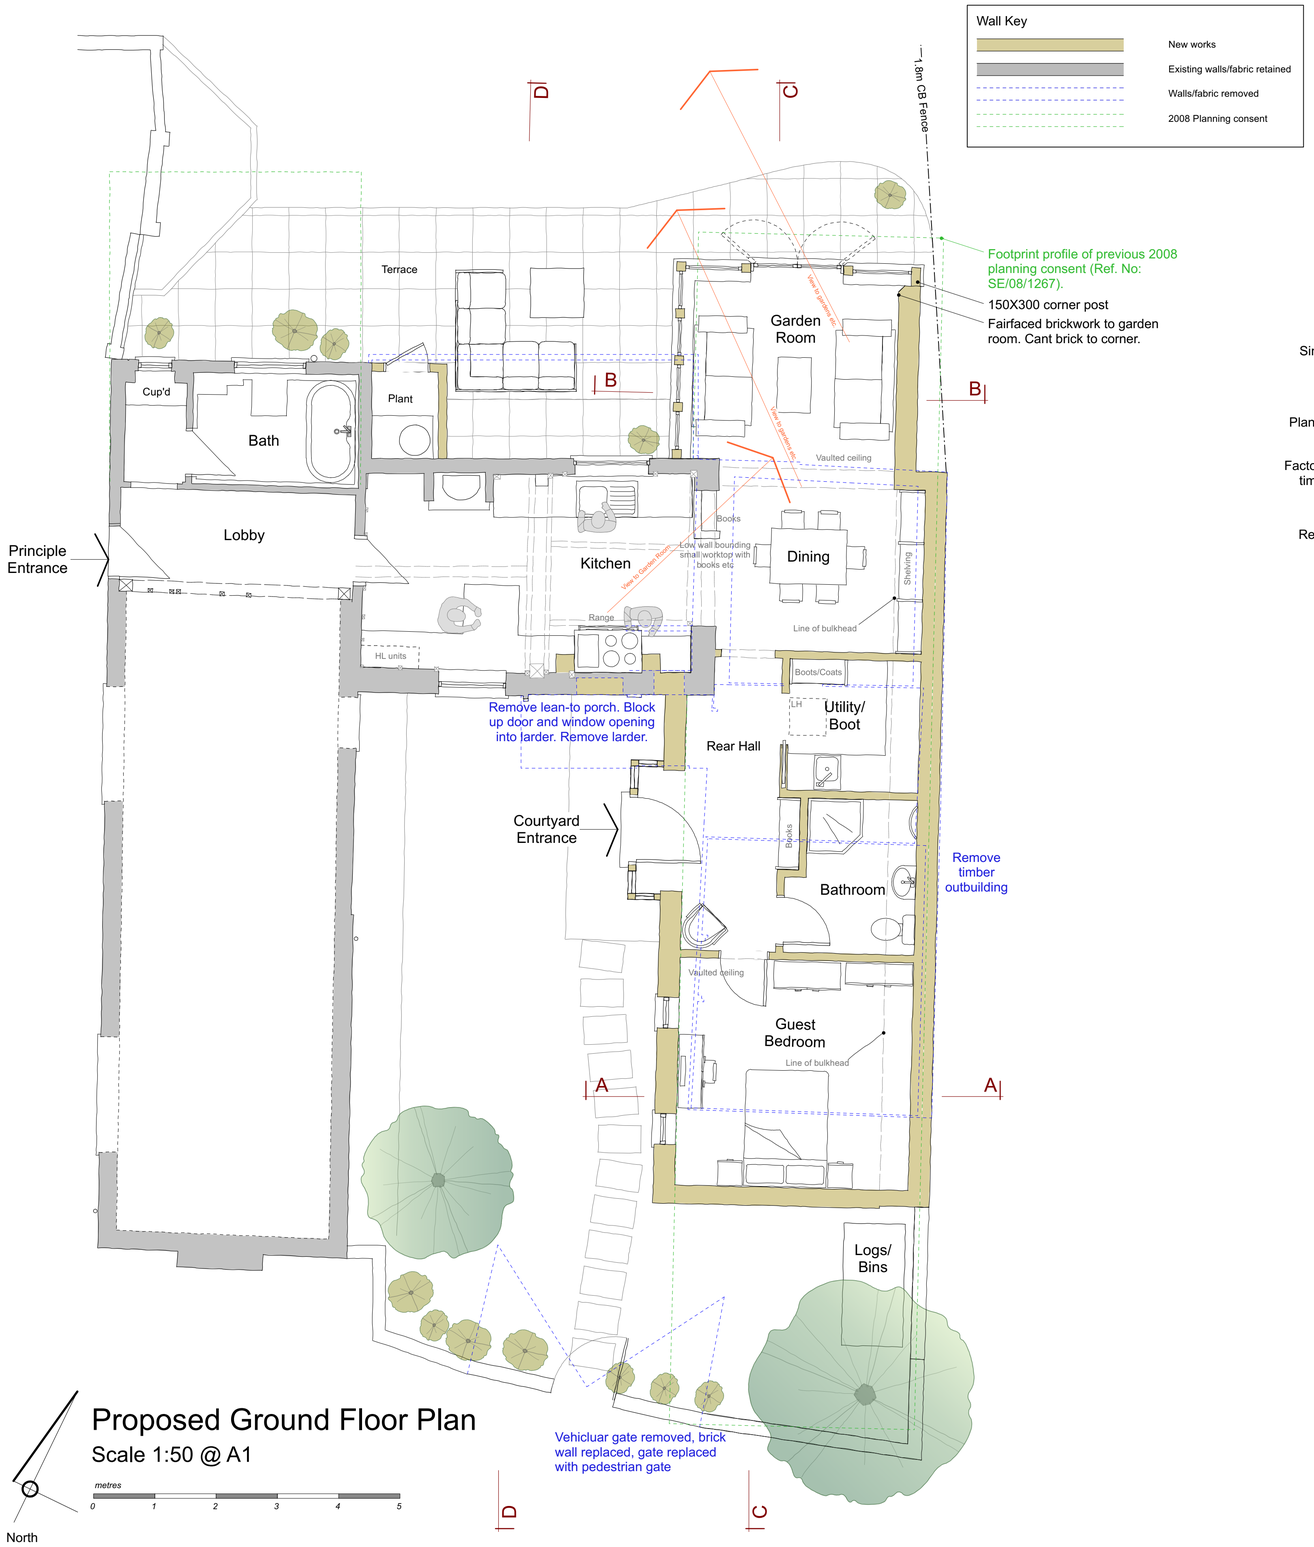

Proposed Ground Floor Plan
Scale 1:50 @ A1

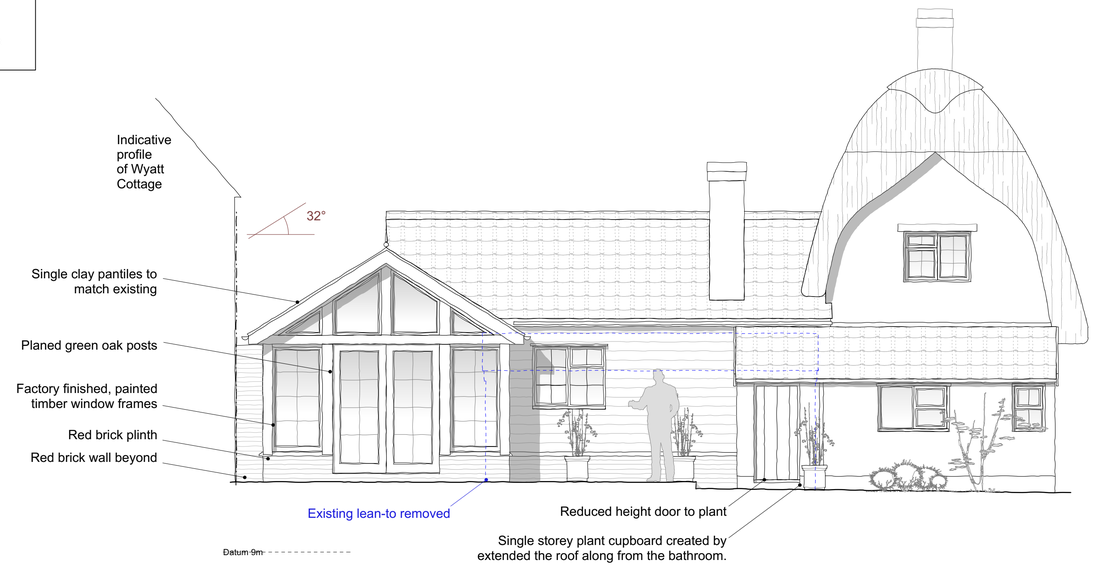

Proposed Rear (North) Elevation
Scale 1:50 @ A1

Proposed Front (South) Elevation
Scale 1:50 @ A1

Contractor is responsible for all setting out and must check dimensions on site before work is put in hand. Written dimensions only to be taken, this drawing must not be scaled. JAP Architects to be immediately notified of suspected omissions or discrepancies. ©

Revisions

Revisions

J.A.P. Architects
Market Hill, Clare, Suffolk CO10 8NN
T: 01787 279490
E: enquiries@japarchitects.co.uk
W: www.japarchitects.co.uk

J.A.P. Architects
RIBA

Project	Proposed Extensions and Alterations at The Old Inn, Little Thurlow Green
Title	**Proposed Floor Plans & Elevations**
Scale	1 : 50 @ A1
Date	April 2022
Revisions	
Drawing No.	**22004 -03**