openreach	Exchange Area: BURLEY	Planning Ref: V9004
		DRN: / CKD: / Date:
	Route Plan: NEW DUCT OUTSIDE BROADACRES COTTS LANE BURLEY BH24 4BB	W.O. /AN
		WL/SA No. DR1
Scale: 1:500	Map Ref: 442118, 102884	

This material is Based upon Crown Copyright and is reproduced with the permission of Land and Property Services under delegated authority from the Controller of Her Majesty's Stationery Office, © Crown copyright and database rights Licence No 100,210

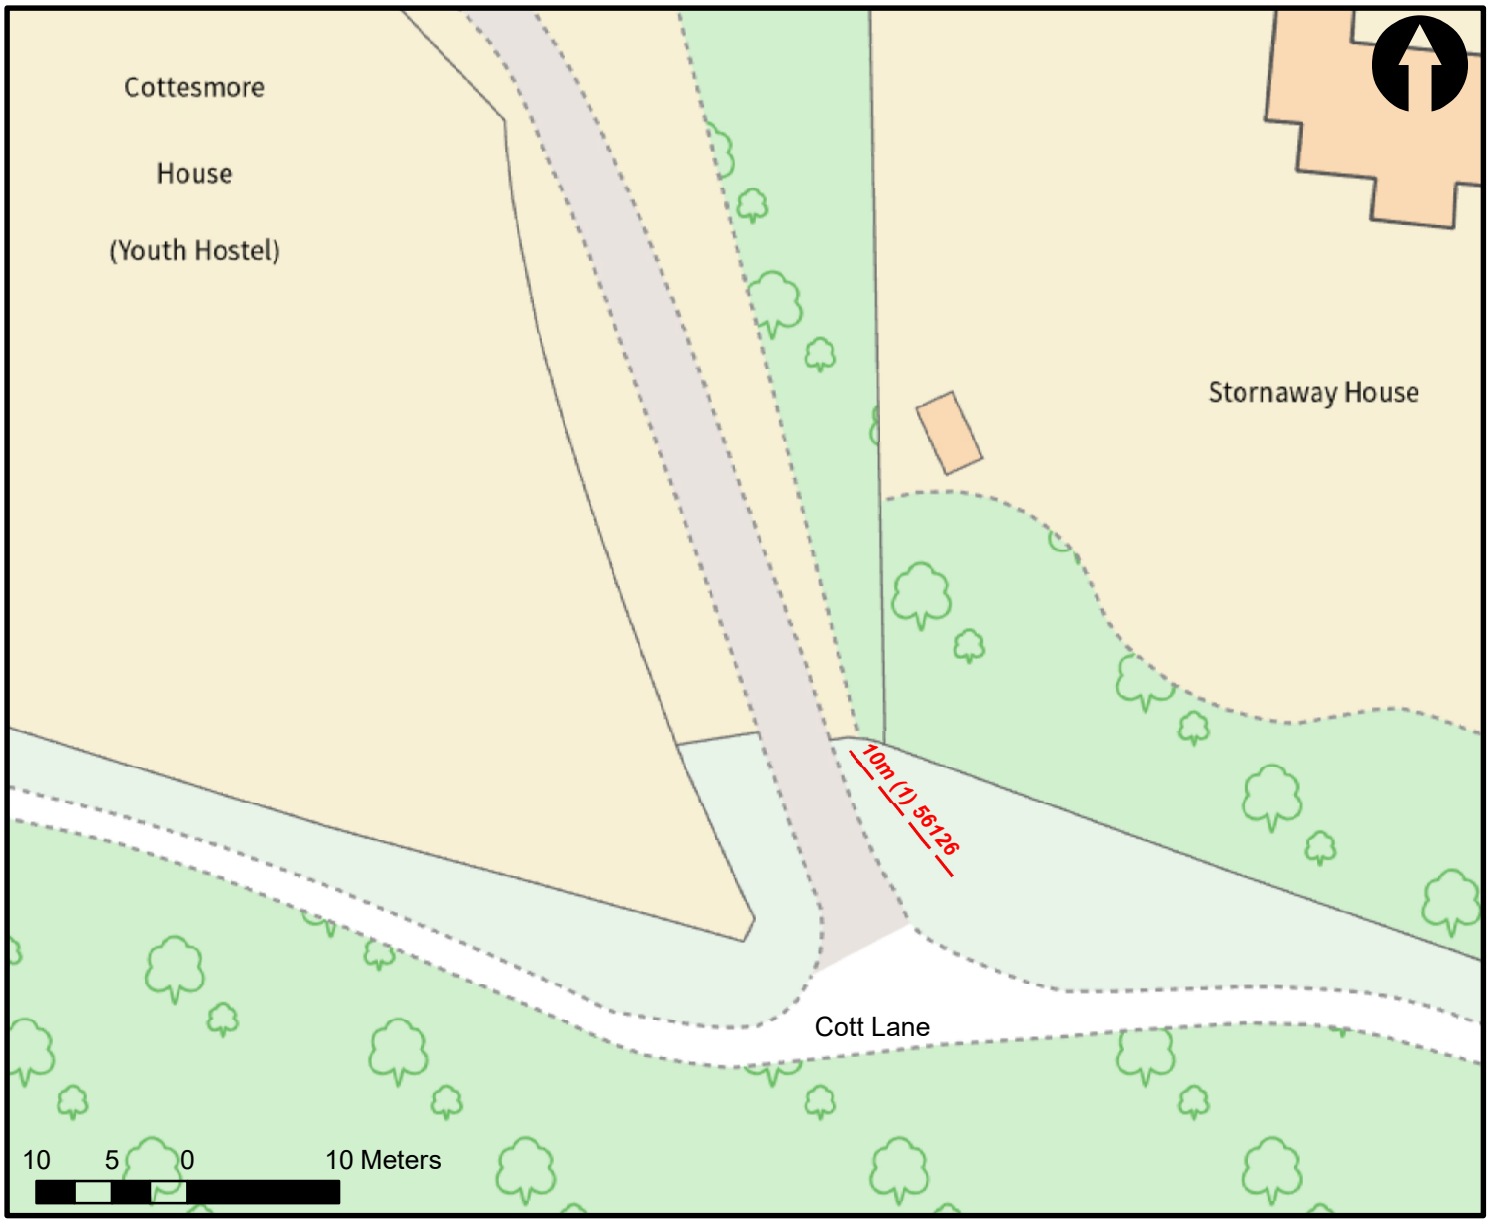

British Telecommunications plc.

Sections showing normal depth (not to scale)

DEPTH		mm	Duct				Buried Cable
CARRIAGEWAY	(C/W)	900	Up to 150mm	250 mm / 150mm			Up to 50mm
"		600					
FOOTWAY	(F/W)	600					
"		450					
"		350					
APPROXIMATE SIZES (FOR DUCT :- ACROSS BARREL)							

Notes :- 1.The actual course and depth of the proposed underground telecommunication apparatus is subject to deviation arising from unforseen obstructions.
2. This plan is not in respect of a service line.

BT Legend

	Underground Telecommunication Apparatus	Overhead	Pole	Stay	Manhole	Joint Box	Cabinet	
Proposed	- - - - - - - - - - - -	- - -	○		◪	◪	⬚	
Exisiting	————————	——	○		▣	■	⬚	